WEST STREET

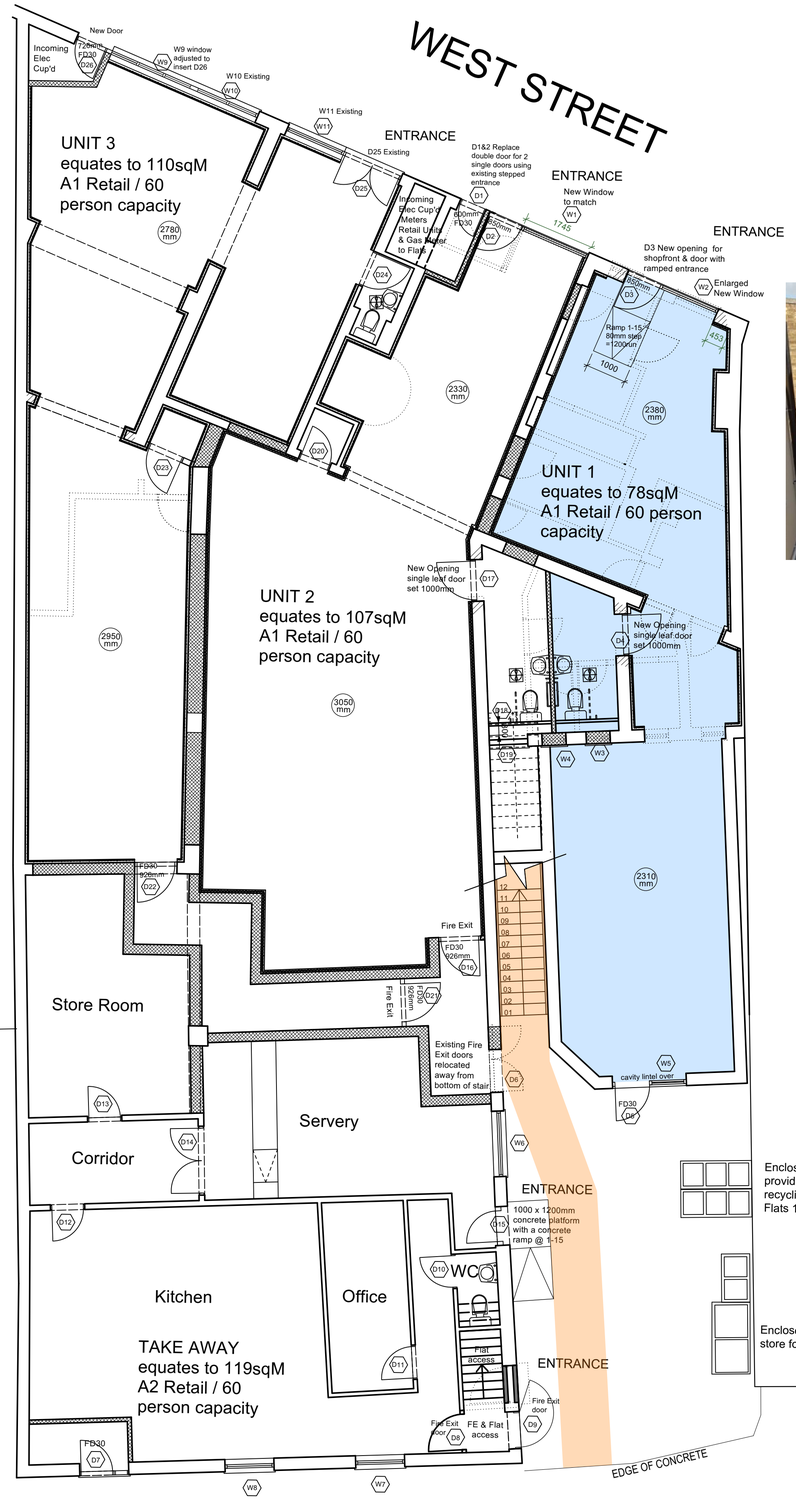

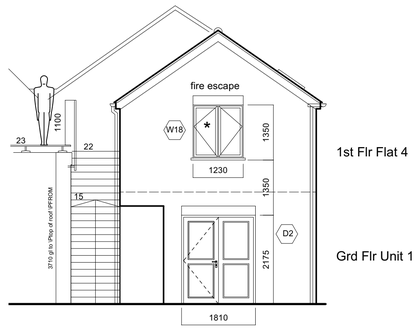

3 Rear Elevation
Scale: 1:75

KEY

Existing Area of Unit 1

Existing Area of Flat 4

Existing Area of Shared Access

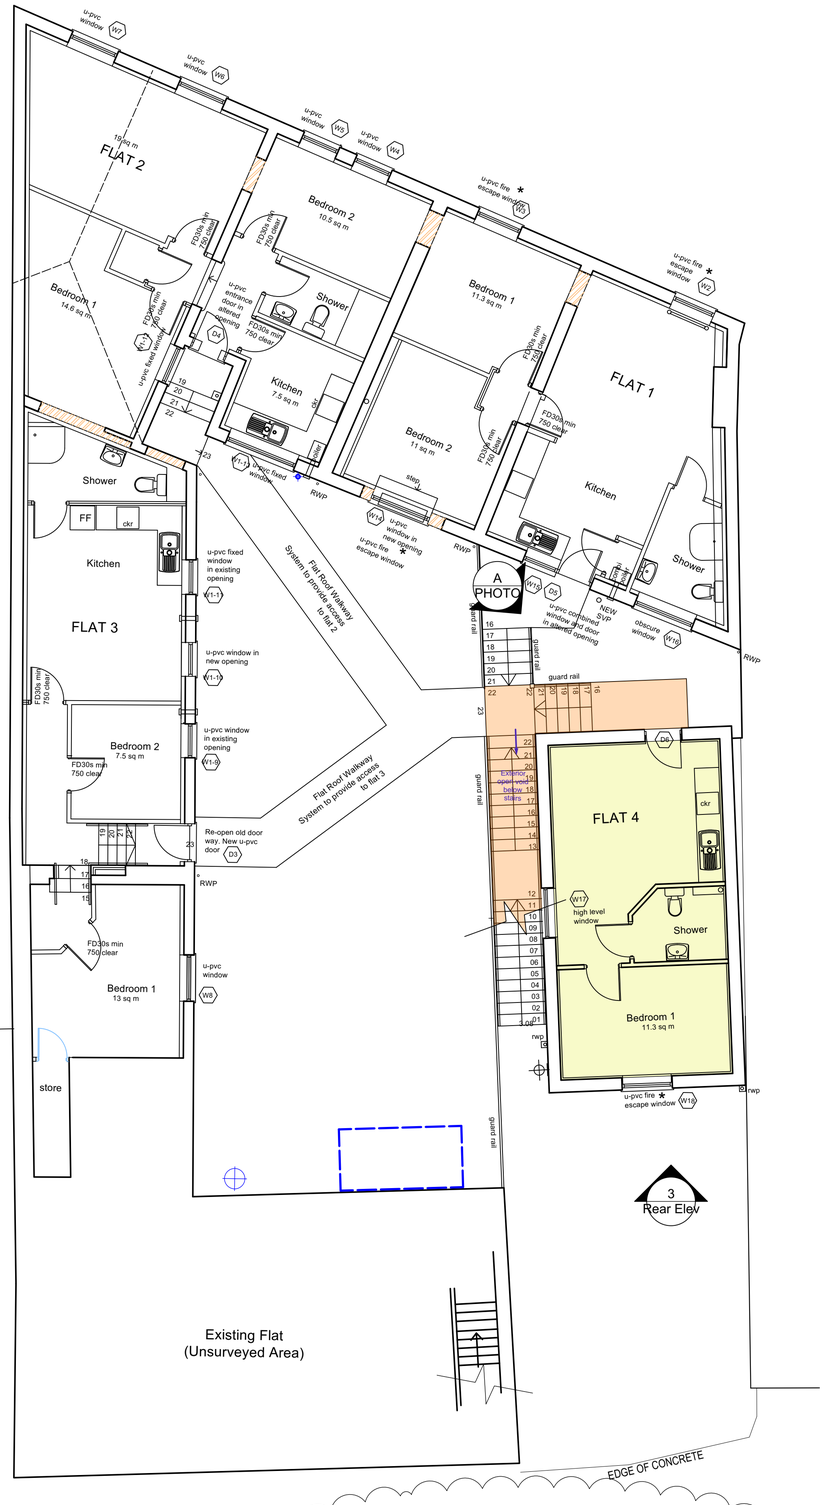

3 Rear Elev

N

0 1 2 3 4 5 M

1 Ground Flr SURVEY
Scale: 1:75

2 1st Flr SURVEY (Flat 4)
Scale: 1:75

TRAFALGAR PLACE

This General Arrangement reflects the current layout as approved in Planning application B/21/0069

This General Arrangement reflects the current layout as approved in Planning application B/18/0466

PROJECT: Change of Use FLAT 4 / Unit 1 Grd Flr 140 - 142 West Street Boston PE21 8RE	DRG No: 0217-30	ALTERATIONS REV DATE DESCRIPTION BY	ALTERATIONS REV DATE DESCRIPTION BY
DRG TITLE: SURVEY Grd Flr Unit 1 / 1st Flr Flat 4 PLANNING APPLIC	SCALE: As Noted @ A1 DATE: 16-11-2021 DWN BY:		

steveturner DESIGN
8.POND STREET. HARLAXTON. LINCS. NG32 1HW
TEL.07765-023309
inf@steveturnerdesigns.co.uk

CLIENT
Mr Harry Peng
50 North St. Bourne. Linc's PE10 9AB

THIS DRAWING IS THE PROPERTY OF steveturnerDESIGN AND MAYNOT BE REPRODUCED IN WHOLE OR IN PART WITHOUT PRIOR WRITTEN CONSENT. THIS DRAWING IS NOT TO BE SCALED. ALL DIMENSIONS ARE TO BE CHECKED ON SITE BY CONTRACTORS . DOCUMENT UNCONTROLLED WHEN PRINTED