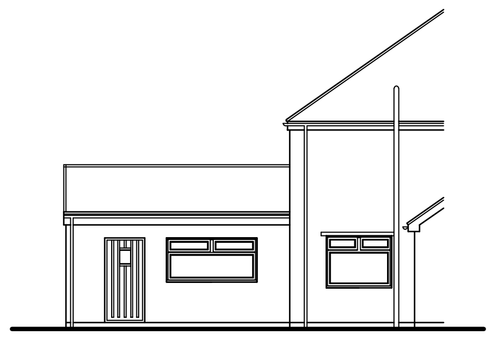

SIDE ELEVATION - EXISTING.

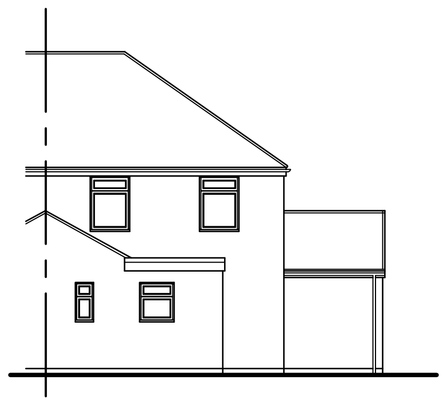

REAR ELEVATION - EXISTING.

SIDE ELEVATION - PROPOSED.

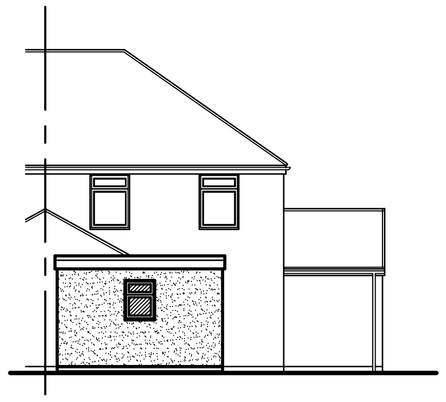

REAR ELEVATION - PROPOSED.

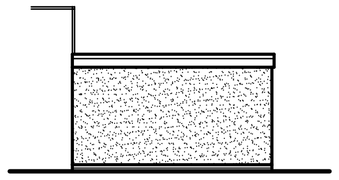

REAR ELEVATION - PROPOSED.

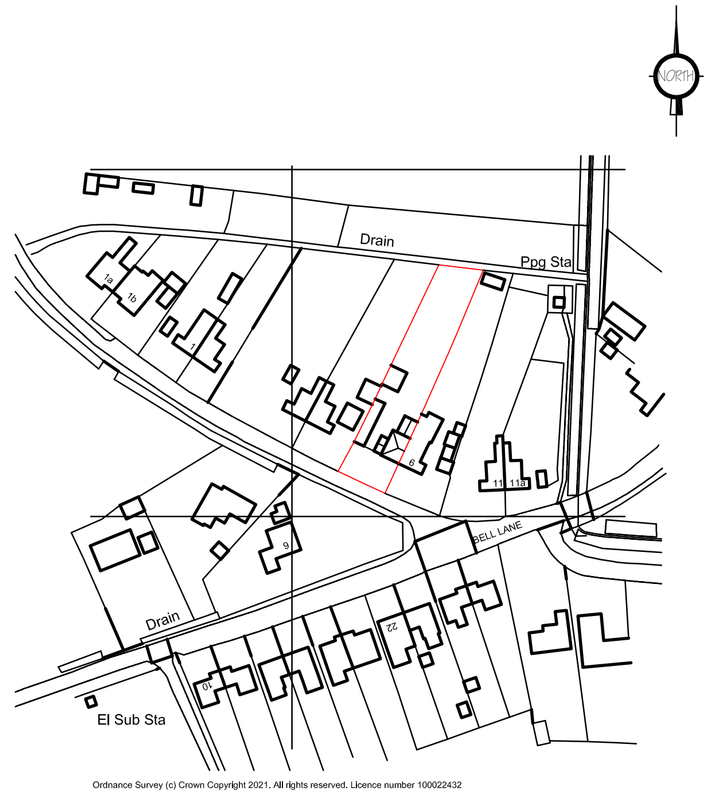

LOCATION PLAN.
1/1250.

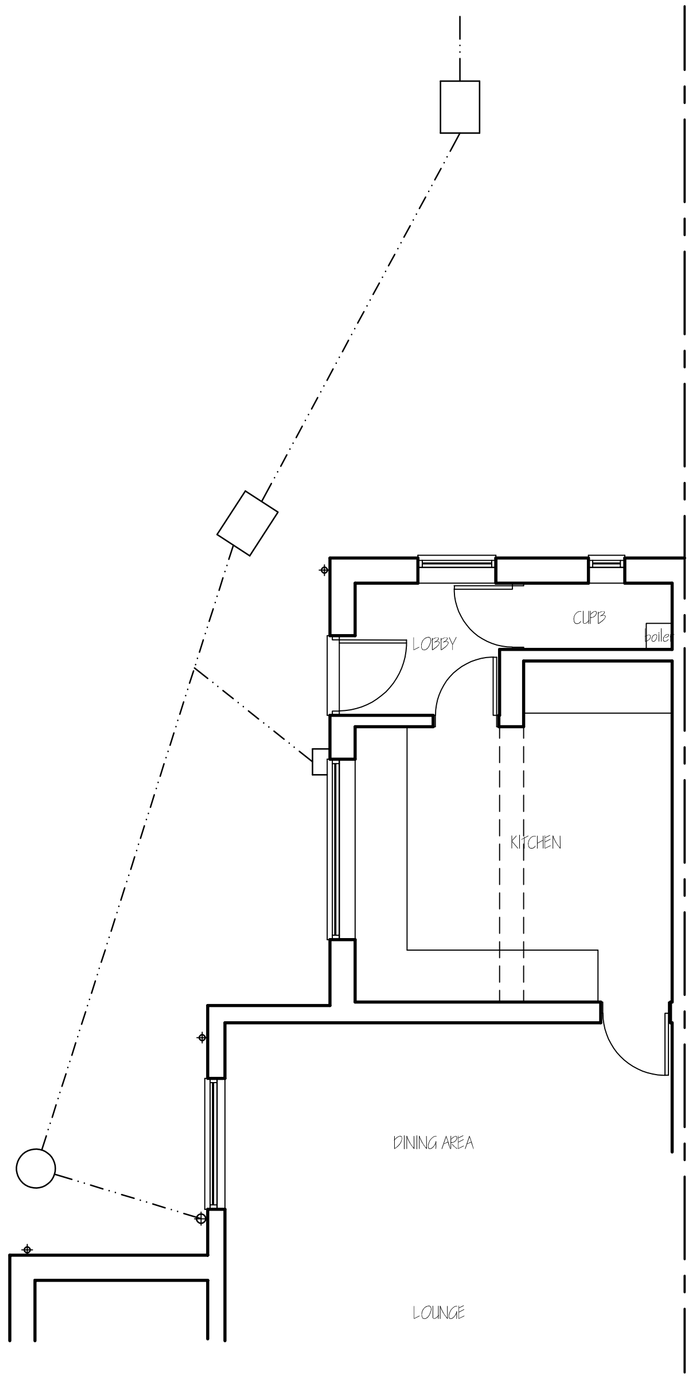

GROUND FLOOR PLAN - EXISTING

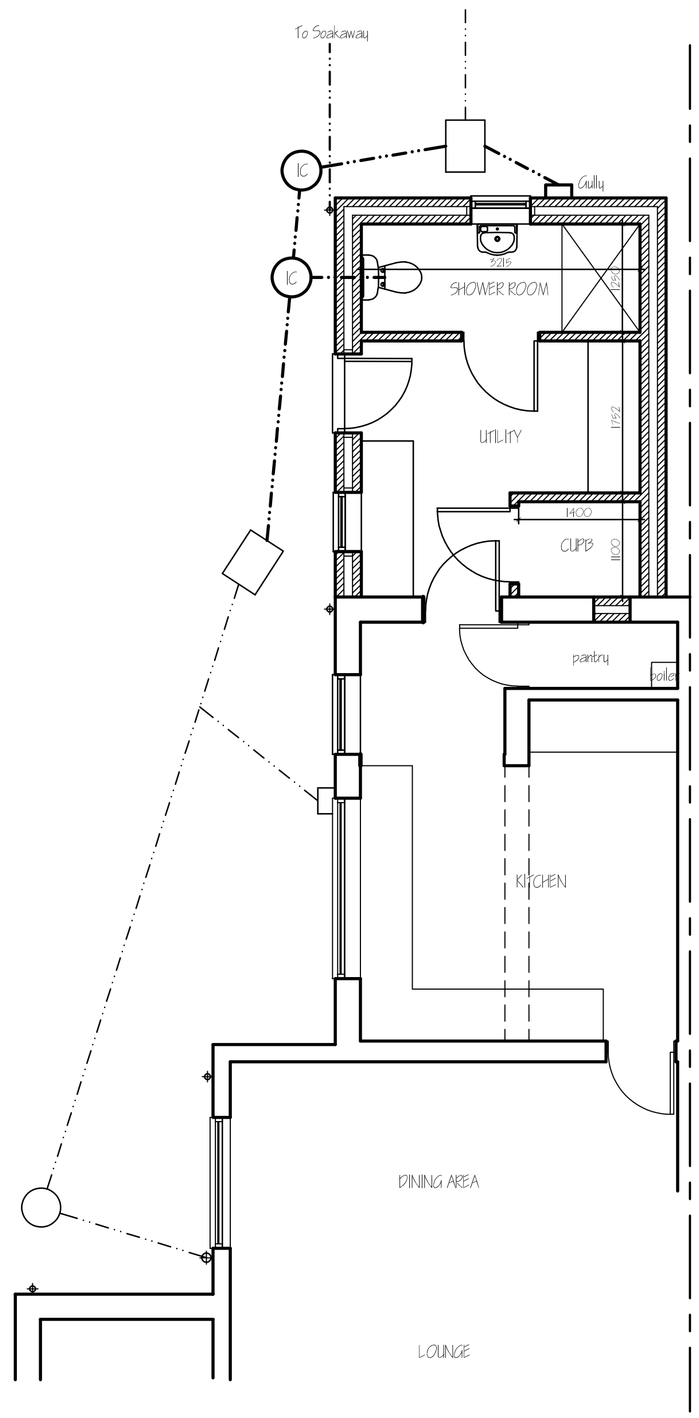

GROUND FLOOR PLAN - EXISTING

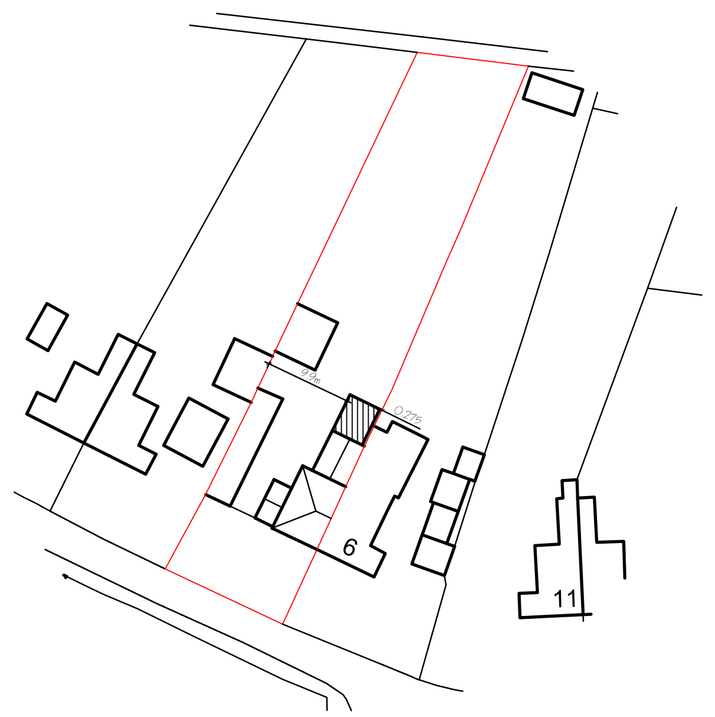

SITE PLAN.
1/500.

A	CLIENTS AMENDMENTS	NOV '2021
ref:	revision	date

G. R. MERCHANT LTD.
I.ENG AMICE FIWO

ARCHITECTURAL, STRUCTURAL AND LAND DRAINAGE CONSULTANTS

4 Wrights Mews
12A Park Road, Holbeach,
Spalding, Lincs. PE12 7EE
Tel: 01406 490800
Fax: 01406 422744
E-Mail: gr.merchant@btconnect.com

Project
REAR EXTENSION & ALTERATIONS.
5 WHITECROSS GATE
FOSDYKE.
BOSTON LINCS. PE20 2BW.

Client
MR & MRS I. AUSTIN.

Drawing
FLOOR PLANS & ELEVATIONS.
SITE & LOCATION PLAN.

Job Ref.	Drawing No.
3927-21.	01A.
Date	**Drawn**
NOVEMBER 2021.	SLD.

Scales
1/50. 1/100. (unless otherwise stated)

DO NOT SCALE FROM THIS DRAWING

This drawing is copyright and may not be altered, traced, photographed or used for any other purpose other than that for which it is issued. The General Contractor is to check all dimensions on site and report any discrepancies to the Architect. All details shown on this drawing including foundations are based upon typical site conditions related to the area. No responsibility can be accepted for abnormal conditions which may be discovered during construction unless reported to the Architect so that design amendments may be considered. Site soil surveys are recommended in respect of foundations to establish specific site conditions before foundation work is undertaken, This drawing is limited in the amount of information contained and does not purport to contain a full specification of the works, it is to be read in conjunction with the Building Regulations and other relevant data and should not be used as a contract document alone, The works will not be supervised or inspected on site by G.R. Merchant or any representative thereof, It is the client or their appointed agents responsibility to control workmanship, substitution of materials, adherence to specification, variations to contract etc,All materials to be new unless otherwise stated and all components and materials etc, to be used fitted and installed etc, in strict accordance with manufacturers instruction and relevant code of practice, Materials shall conform to appropriate British standard specification or BBA certificate or European code equivalent, The Employer / Client shall ensure that the selected contractor is conversant with and adopts all measures necessary to achieve compliance with Health and Safety legislation for Building sites and Work places, The Employer / Client is advised that should the works need to