© Design Copyright Reserved. This drawing and design is the property of Neil Dowlman Architecture Ltd. Written consent mus: be obtained from Neil Dowlman Architecture Ltd before copying or reproducing this drawing. Do not scale this drawing, use figured dimensions only. Contractors are responsible for raking and checking site and building dimensions before proceeding. Any discrepancy must be reported to Neil Dowlman Architecture Ltd immediately.

REVISION:	DESCRIPTION:	MADE BY:	DATE:
A	Amendment to layout	NG	09.09.20

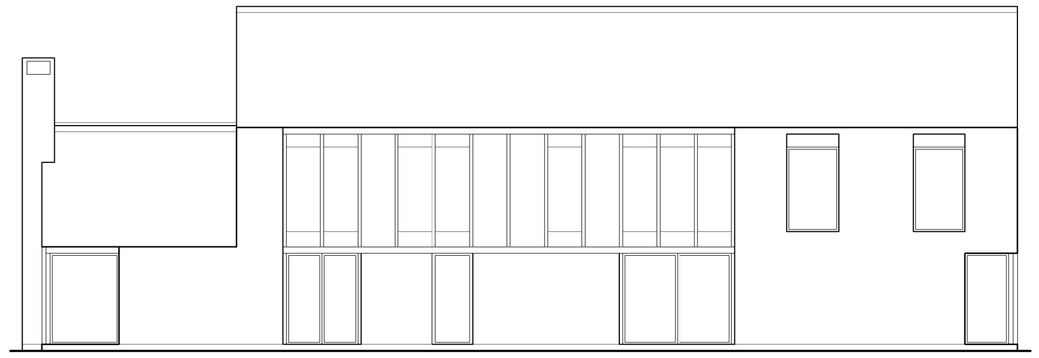

SOUTH ELEVATION

SCALE 1:100

1:100 0 1 2 3 4 5 m

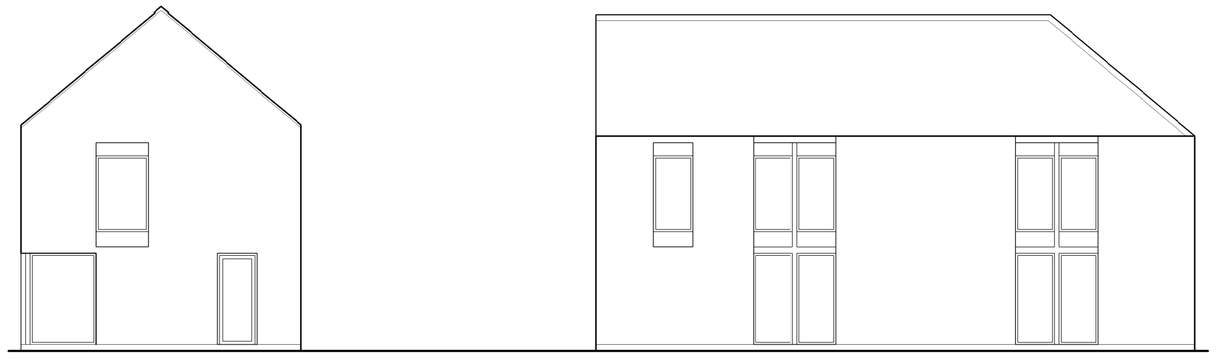

EAST ELEVATION

SCALE 1:100

1:100 0 1 2 3 4 5 m

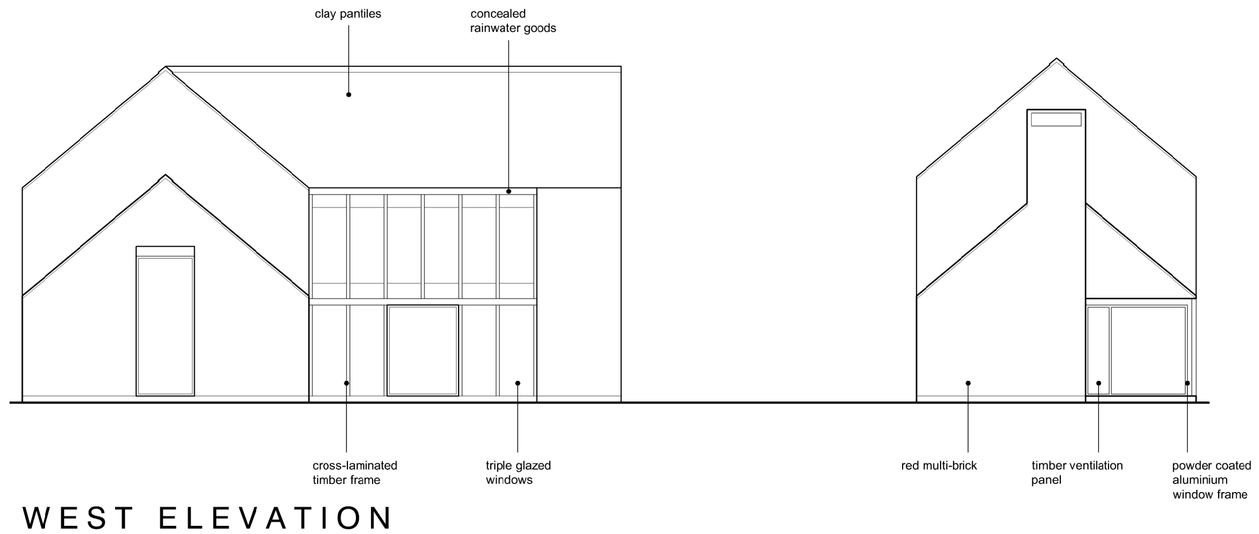

WEST ELEVATION

SCALE 1:100

1:100 0 1 2 3 4 5 m

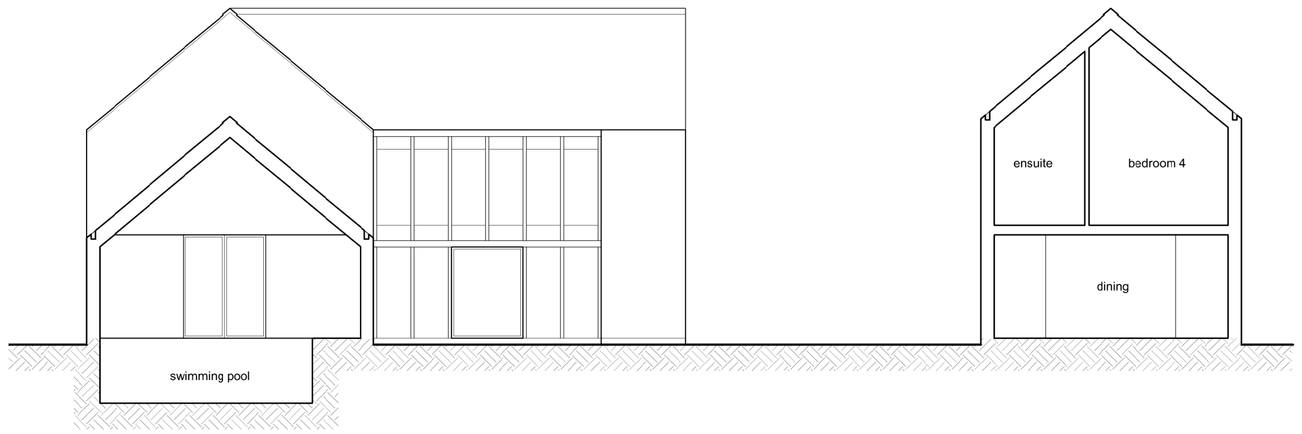

SECTION A-A

SCALE 1:100

1:100 0 1 2 3 4 5 m

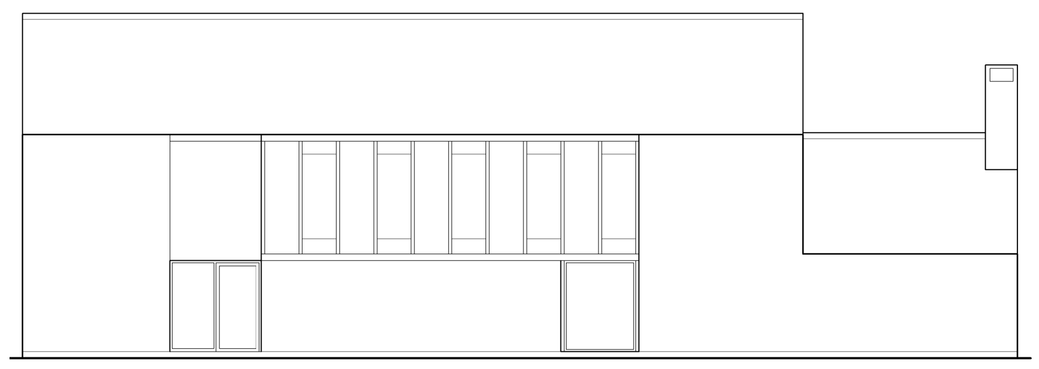

NORTH ELEVATION (DWELLING)

SCALE 1:100

1:100 0 1 2 3 4 5 m

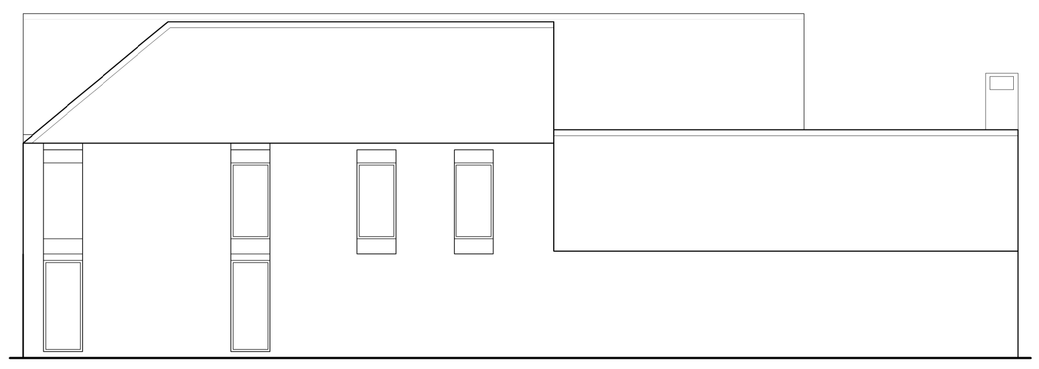

NORTH ELEVATION

SCALE 1:100

1:100 0 1 2 3 4 5 m

CLIENT:	Mr G. Elsam
PROJECT:	Proposed Replacement Dwelling
	Common Lane, Old Leake, Boston PE22 9RH
TITLE:	Proposed Elevations & Section
SCALE:	As indicated
REVISION LETTER:	A
DRAWN:	NG
DRAWING NO:	B3402-2002
CHECKED:	
ORIGINAL SIZE:	A1
DATE:	June 2020

Architectural Consultants

BOSTON 12-14 Main Ridge West, Boston PE21 6QQ **t:** (01205) 357 272 **e:** boston@neildowlman-architecture.co.uk
STAMFORD 14 Barn Hill, Stamford PE9 2AE **t:** (01780) 758 522 **e:** stamford@neildowlman-architecture.co.uk
ALFORD* 4-5 Church Street, Alford LN13 9EF **t:** (01507) 463 863 **e:** alford@neildowlman-architecture.co.uk
HORNCASTLE* 28 St Lawrence Street, Horncastle LN9 5DN **t:** (01507) 522 899 **e:** horncastle@neildowlman-architecture.co.uk
LOUTH* 62 Northgate, Louth LN11 0JY **t:** (01507) 601 155 **e:** louth@neildowlman-architecture.co.uk
SKEGNESS *(Satellite Office)* **t:** (01754) 880 080 **e:** skegness@neildowlman-architecture.co.uk
**By appointment only*

www.neildowlman-architecture.co.uk

DOWLMAN
Neil Dowlman Architecture

Planning | Design | Project Management