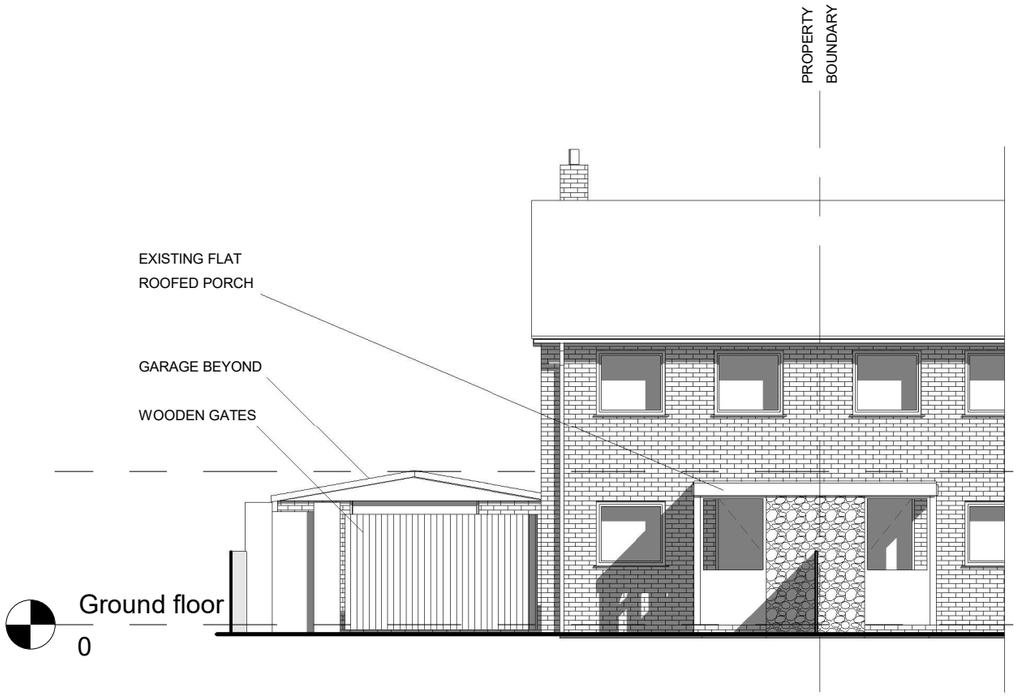

NORTHWEST (FRONT) ELEVATION

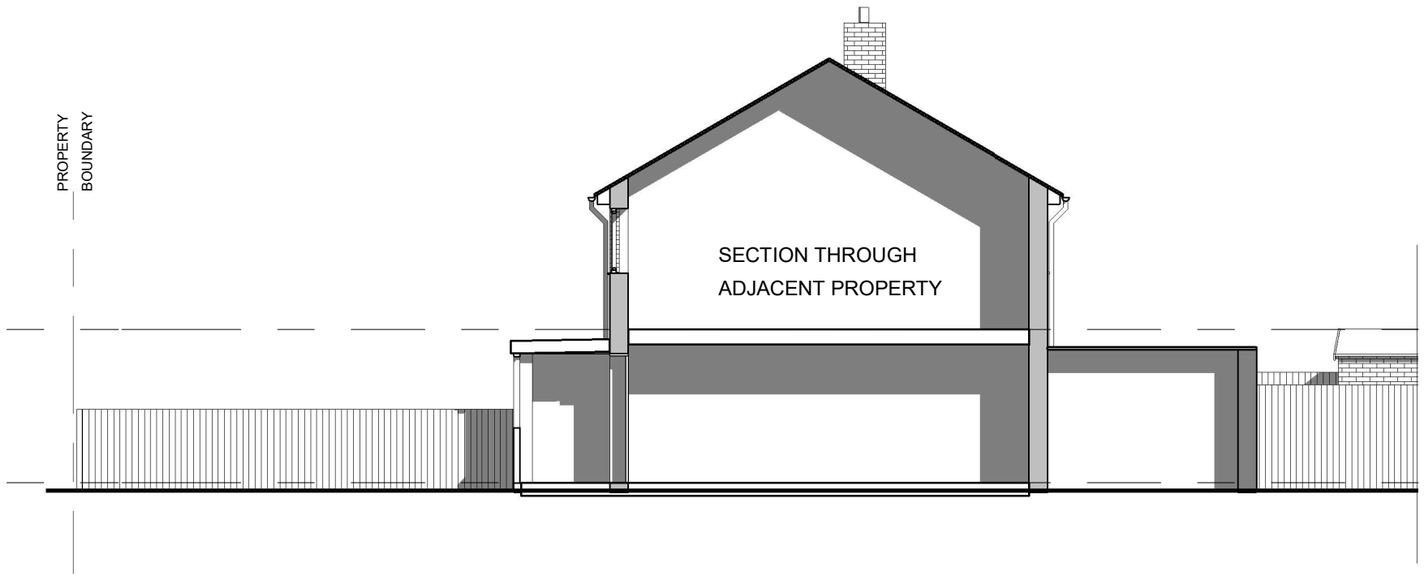

SOUTHWEST ELEVATION

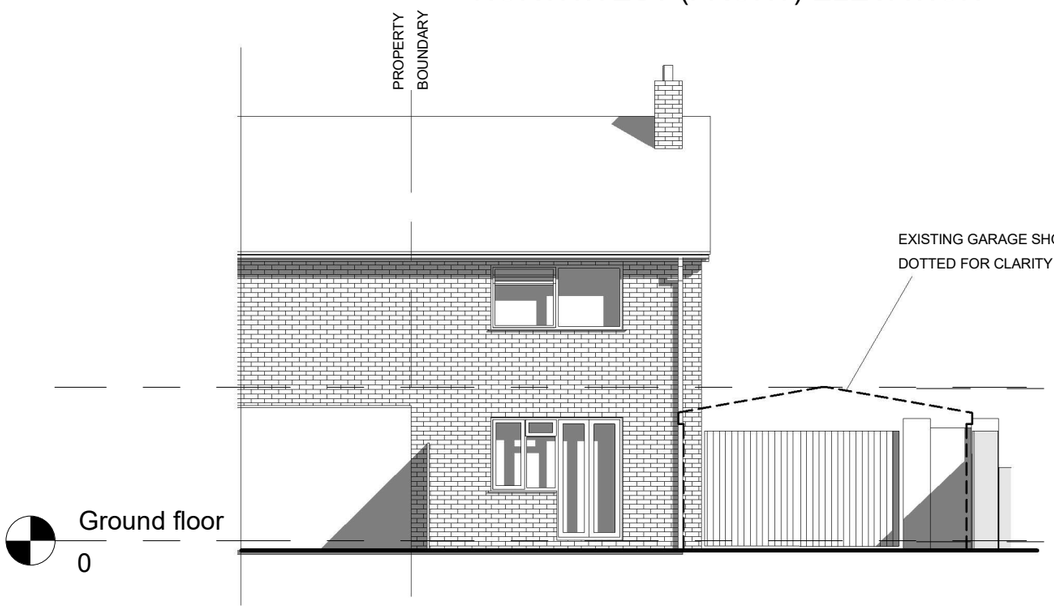

SOUTHEAST (REAR) ELEVATION

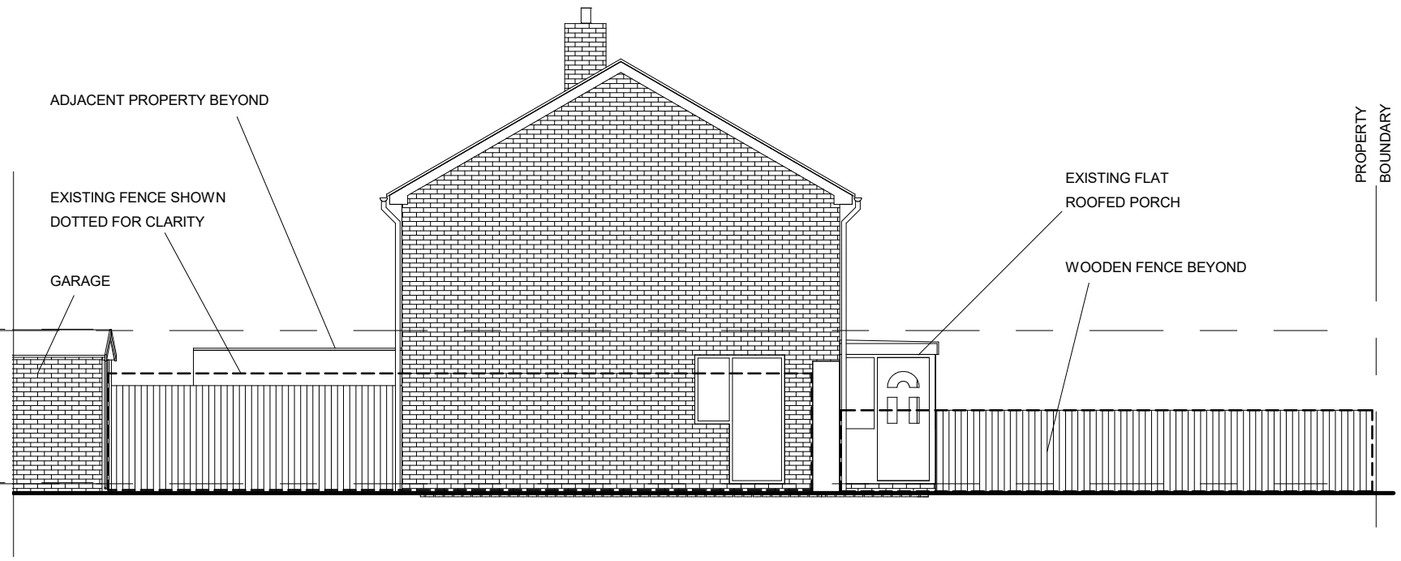

NORTHEAST ELEVATION

10m 5 4 3 2 1 0

PLANNING BY DESIGN
FROM CONCEPT TO COMPLETION

ALL DIMENSIONS TO BE VERIFIED ON SITE
THIS DRAWING IS NOT FOR CONSTRUCTION

Rev

4 Peter Paine Close
Butterwick
PE22 0HA

EXISTING ELEVATIONS

Date	18.03.2023	Scale @ A3 1:100	No. 04
By	JL		
Drwg ref:	4PeterPaineCloseExistingElevationsV1		