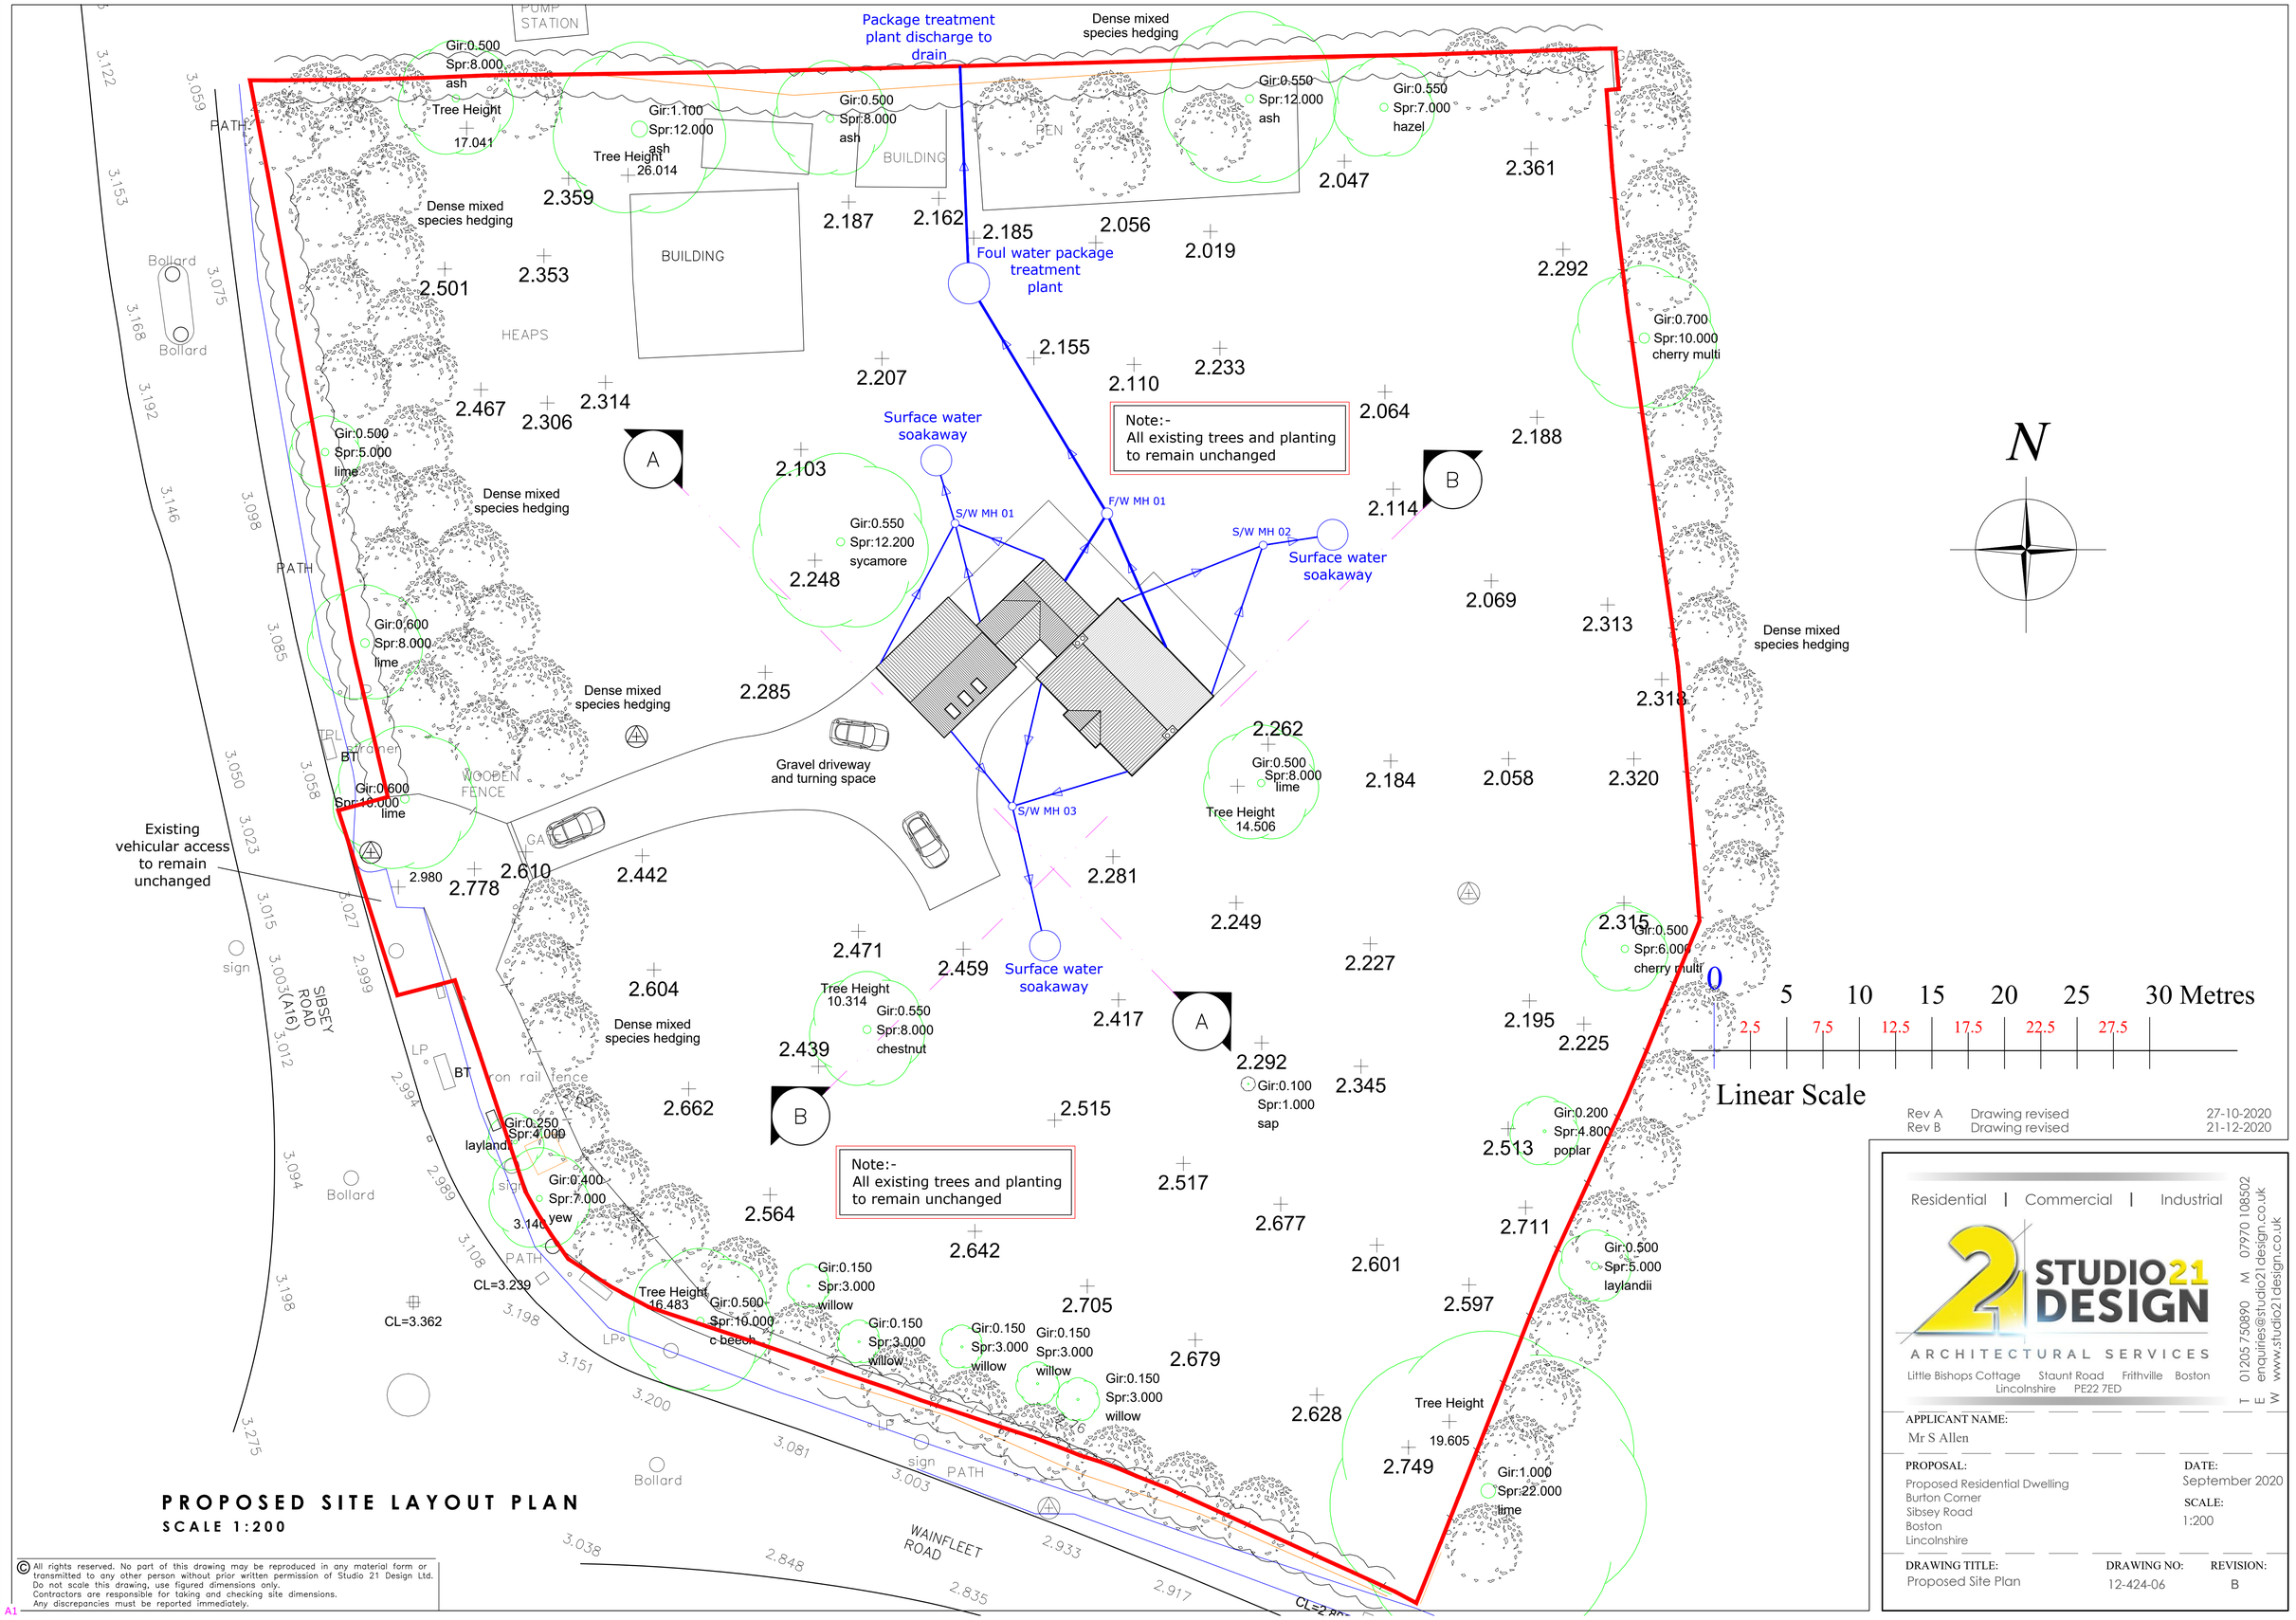

Rev A Drawing revised 27-10-2020
Rev B Drawing revised 21-12-2020

PROPOSED SITE LAYOUT PLAN

SCALE 1:200

© All rights reserved. No part of this drawing may be reproduced in any material form or transmitted to any other person without prior written permission of Studio 21 Design Ltd. Do not scale this drawing, use figured dimensions only. Contractors are responsible for taking and checking site dimensions. Any discrepancies must be reported immediately.

A1

Residential | Commercial | Industrial

STUDIO 21 DESIGN
ARCHITECTURAL SERVICES
Little Bishops Cottage Staunt Road Frithville Boston Lincolnshire PE22 7ED
T 01205 750890 M 07970 108502
E enquiries@studio21design.co.uk
W www.studio21design.co.uk

APPLICANT NAME: Mr S Allen

PROPOSAL: Proposed Residential Dwelling, Burton Corner, Sibsey Road, Boston, Lincolnshire

DATE: September 2020

SCALE: 1:200

DRAWING TITLE: Proposed Site Plan

DRAWING NO: 12-424-06

REVISION: B