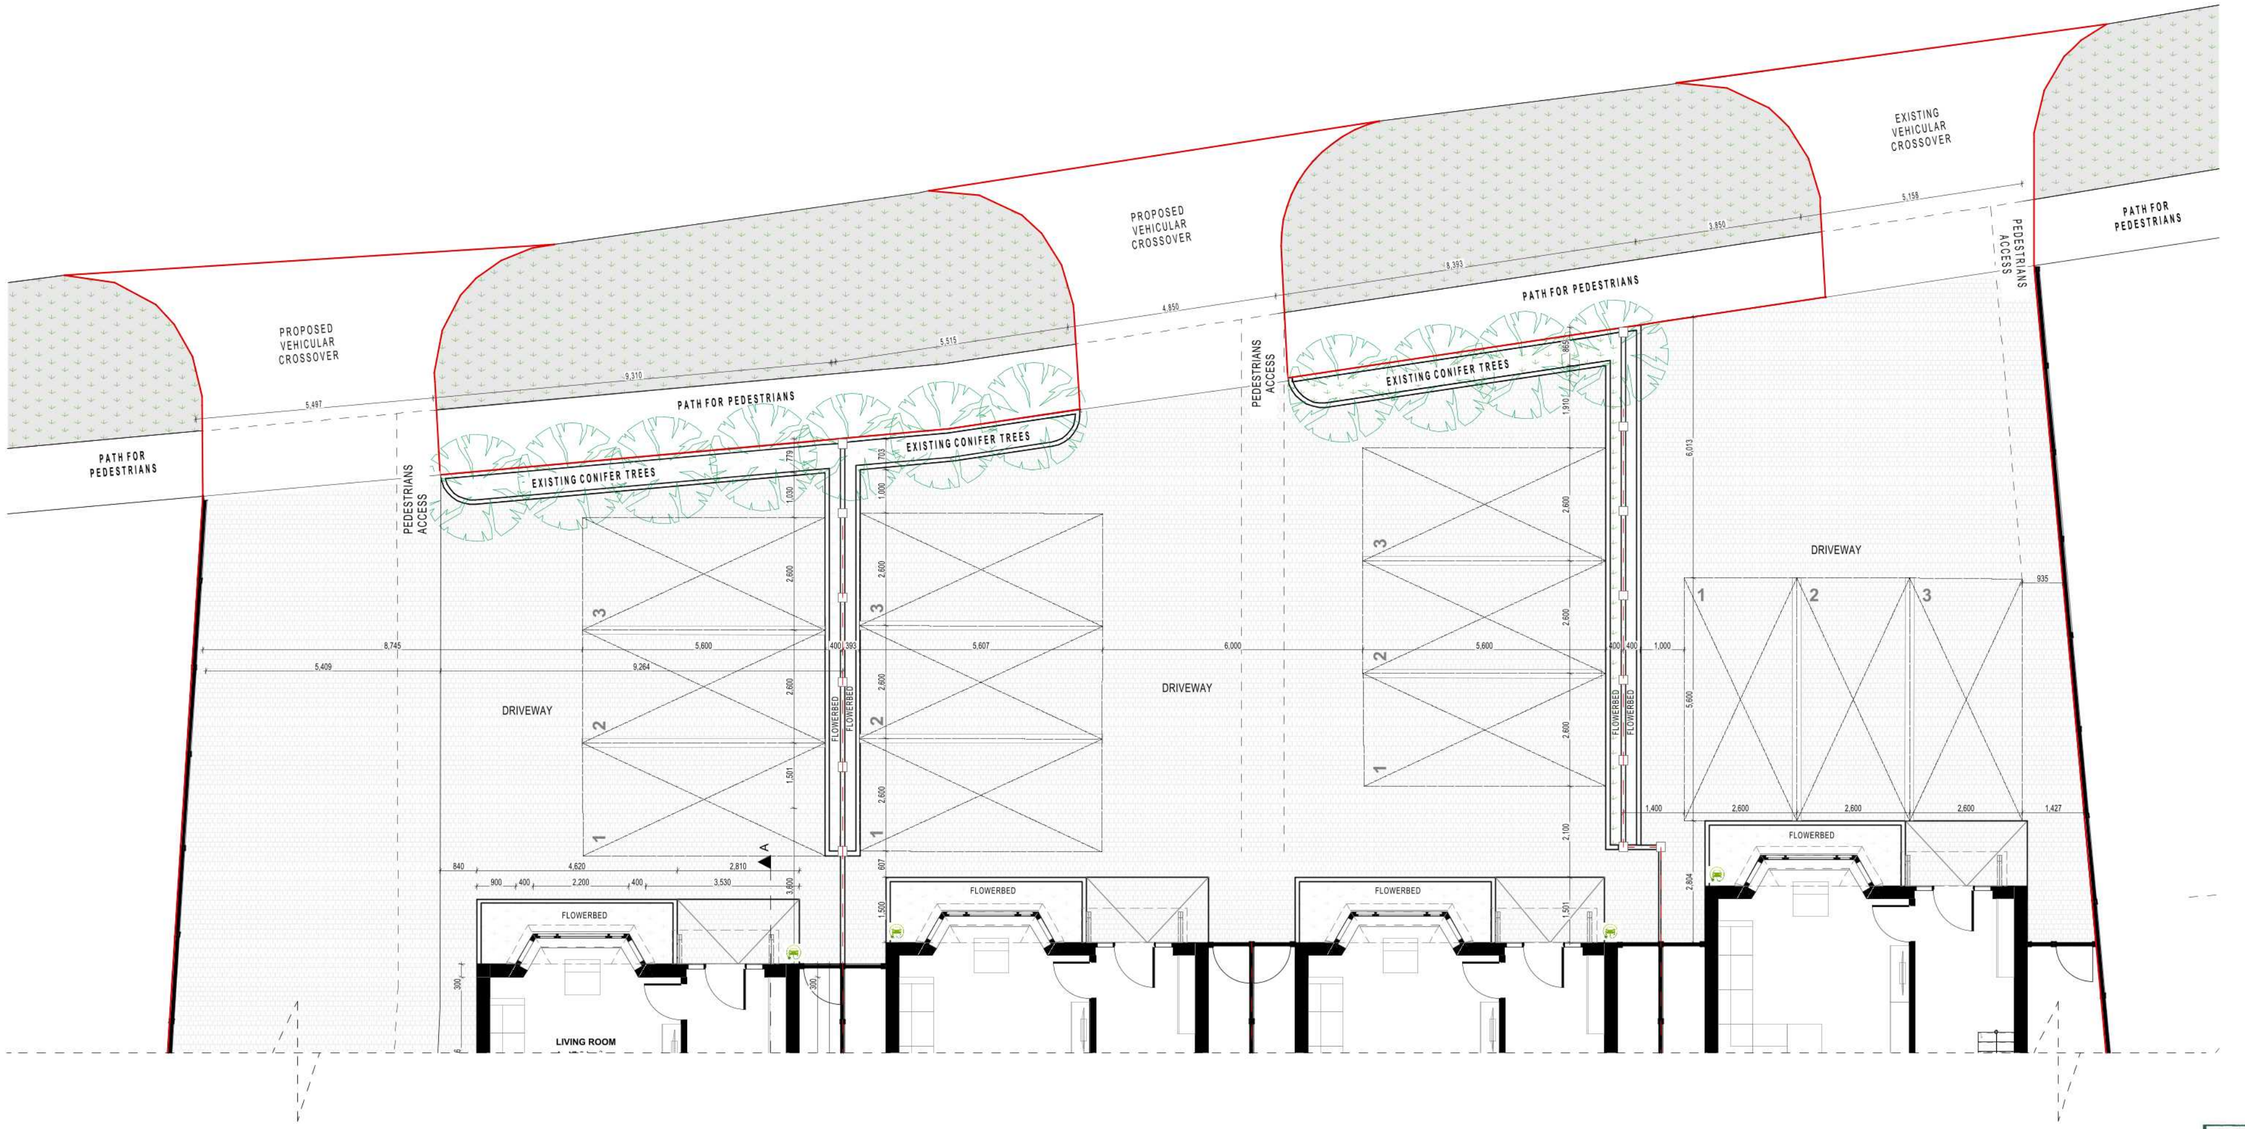

Key:

Proposed electric charging point, one per dwelling

12 parking spaces
Size: 2.6 x 5.6 m

ARCHITECTURE
255 London Road, Hadleigh, Essex , SS7 2BN
Info@A9Architecture.co.uk
Tel: 01702558888

Project:
Rose Cottage
Station Road
Swineshead, Boston
PE20 3PB

Drawing Title:
Proposed Driveway

Client:

Drawn:	Checked:	Date:	Scale:	Paper Size
LD	AG	14/02/2024	1:100	A3

Job no.	Dwg. no.	Revision:
1608	1608_12	B

Preliminary
Design
Tender
Contract
Working

Proposed Driveway 1:100

M 1:100

0