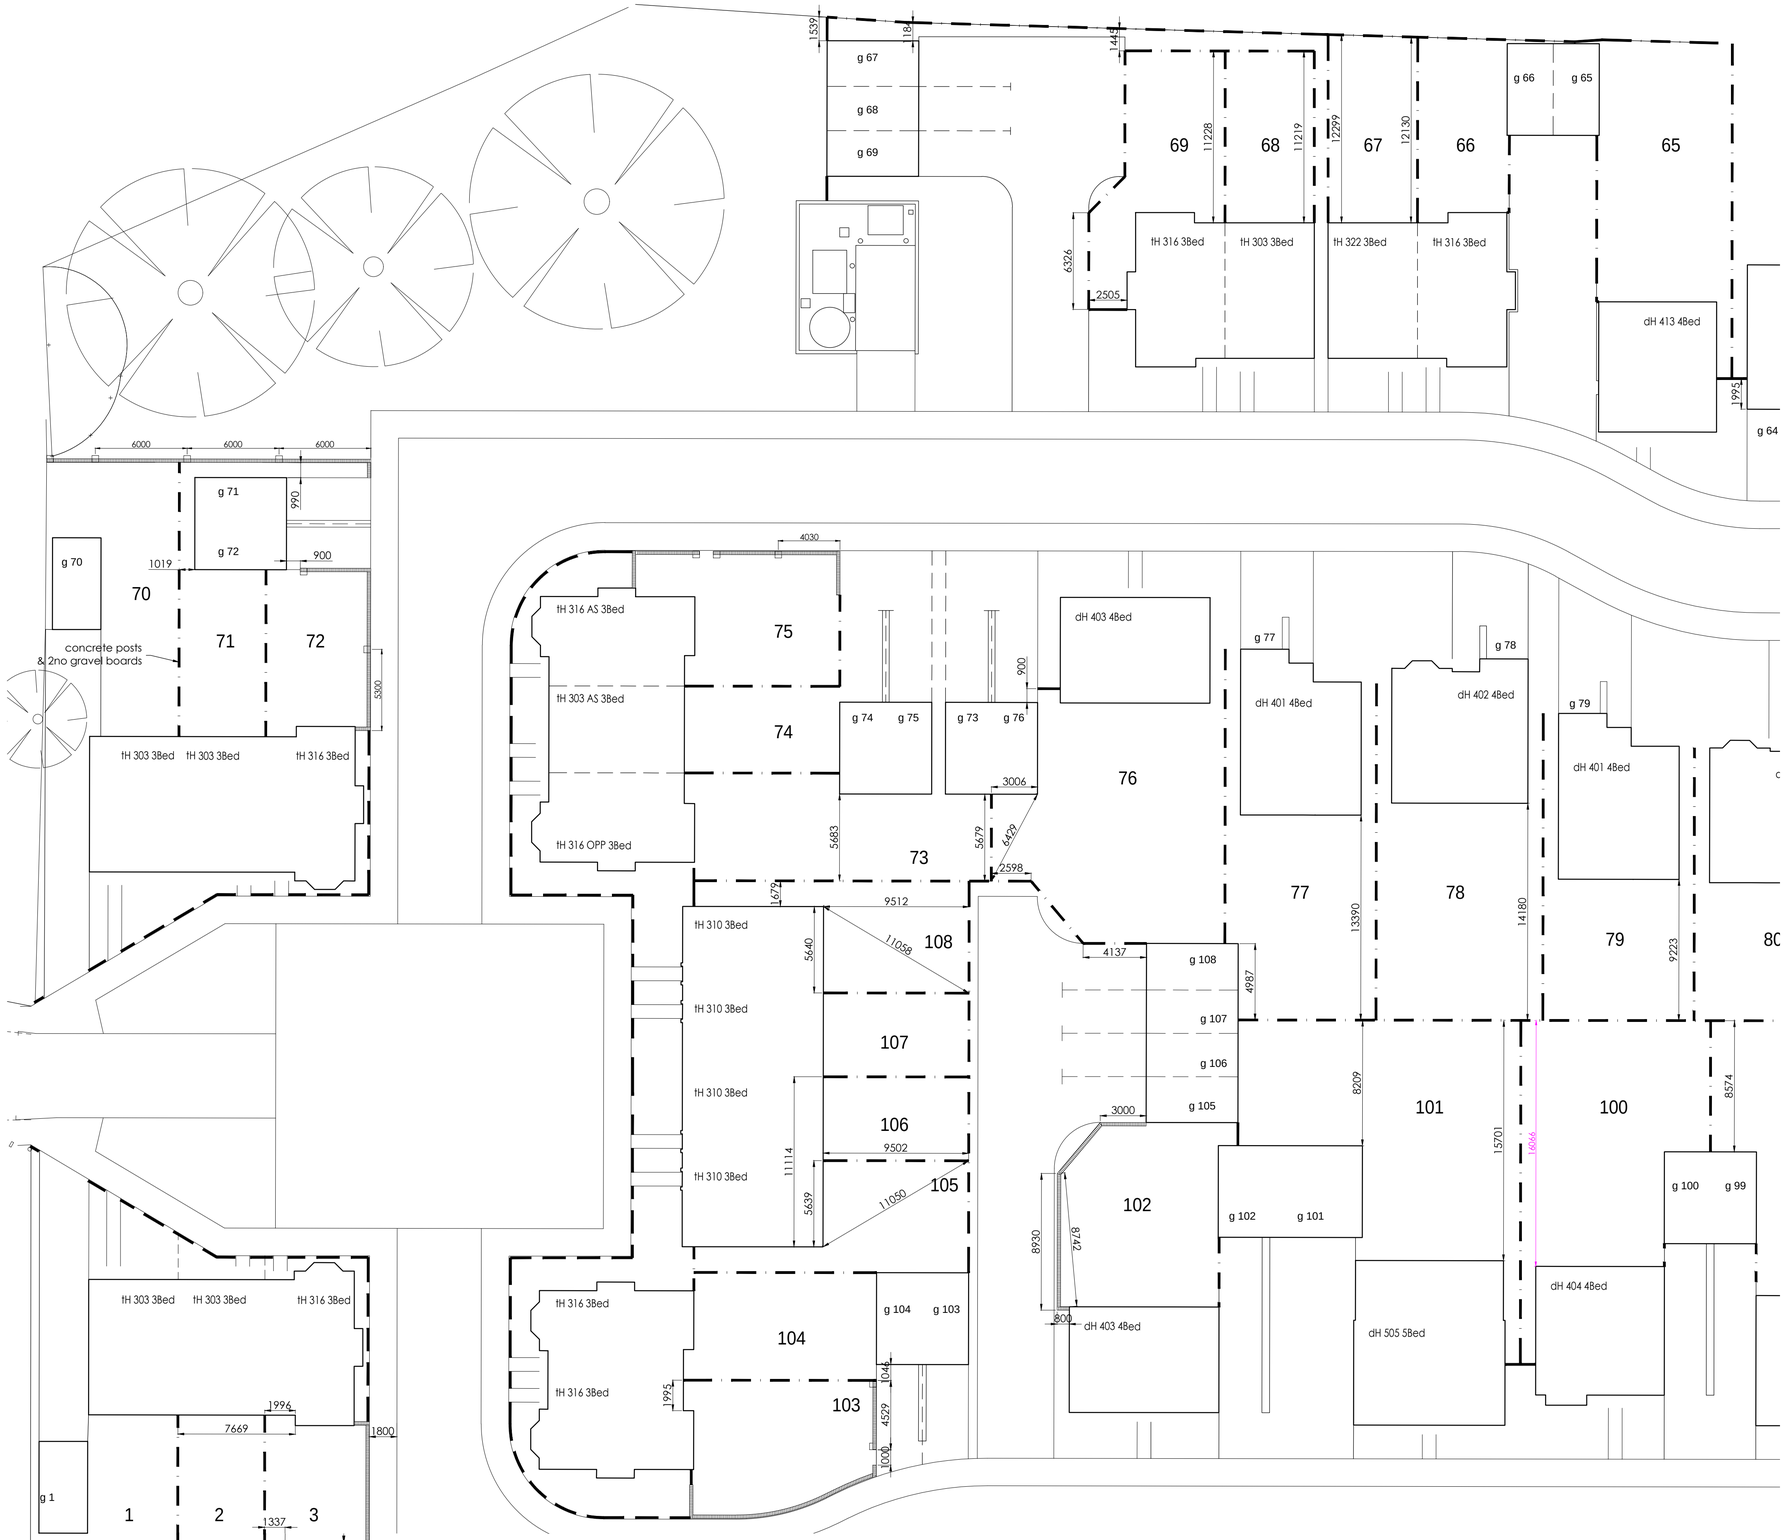

BOUNDARY TREATMENTS

- 1800mm high brick wall
- 1800mm high close board fence with wooden posts
- 900mm high Ball Top Metal Railing fence

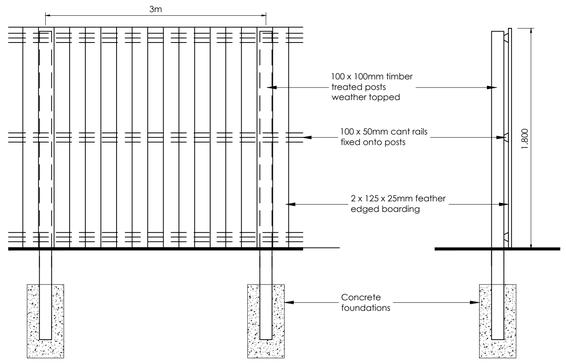

CLOSE BOARD FENCE ELEVATION

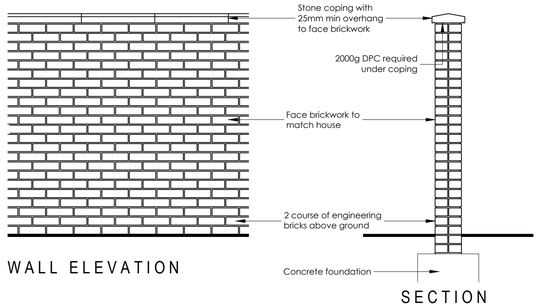

WALL ELEVATION

SECTION

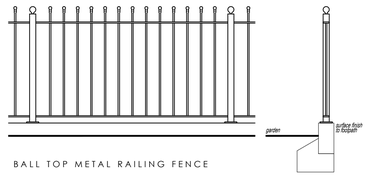

BALL TOP METAL RAILING FENCE

REV D - Layout completed - NS - 03.07.2017
REV C - Buttressing piers shown on brickwalls - NS - 28.04.2017
REV B - Dimensions added to plots 105 - 108 & metal railing fence shown to fronts of plots 1-3, 70-75 & 103-108 - NS - 10.04.2017
REV A - Dimensions added to fences - NS - 08.02.2017

Supersedes	165-6-03-C		
Issued By		Date	

CYDEN HOMES
CREATING LIVING SPACE
CYDEN HOMES LIMITED
MANOR FARM OFFICES
GRIMSBY ROAD,
LACEBY
N.E.LINCOLNSHIRE,
DN37 7EA
TEL: 01472 278002
FAX: 01472 897695
E-MAIL:
SALES@CYDENHOMES.CO.UK

Project Title	Proposed Development at Demontfort, Mill Lane, Boston	Date Jan 2017	Drawn/ Checked by NS	Drg No 165-6-03
Drawing Title	Fencing Layout 3 of 4	Floor Area	Scale @ A1 1 : 50 & 1 : 200	Revision D