Rev	Date	Description	Drawn
A	10/01/20	Boundary wall shown	HKM
B	16/09/20	Site entrance shown	HKM

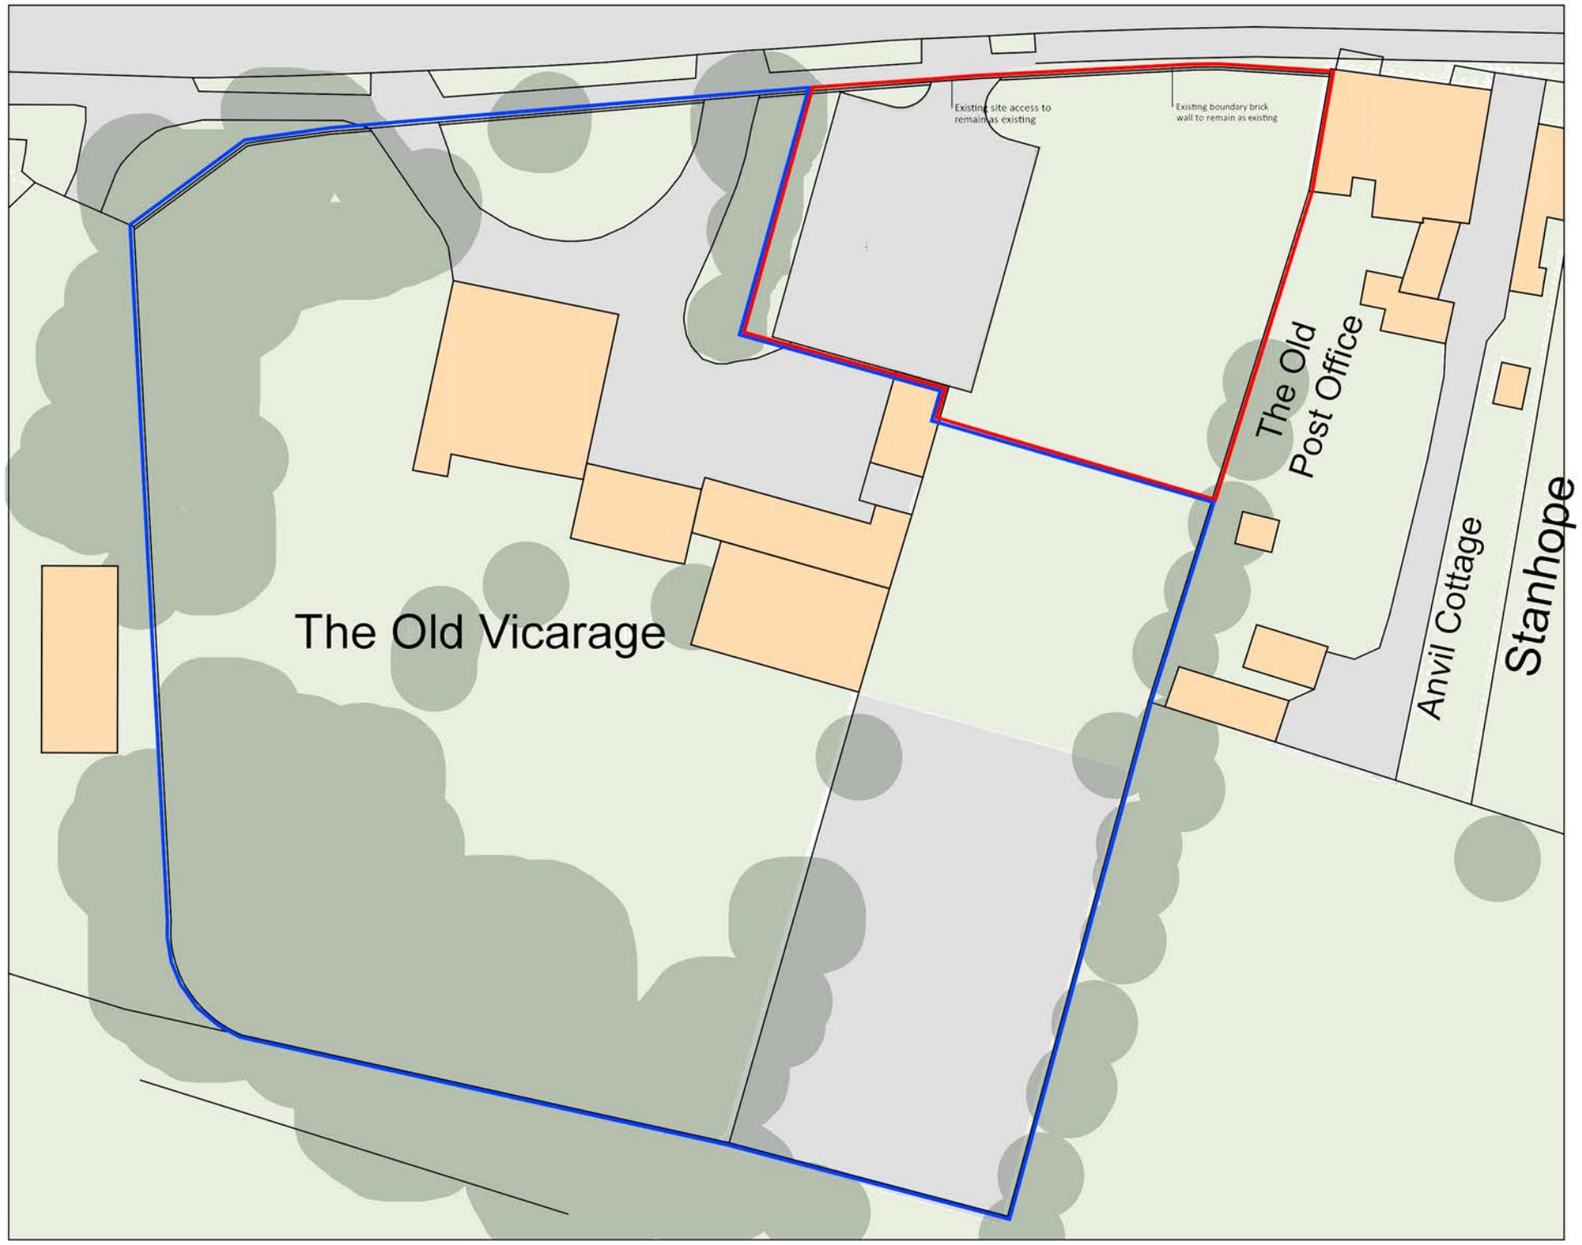

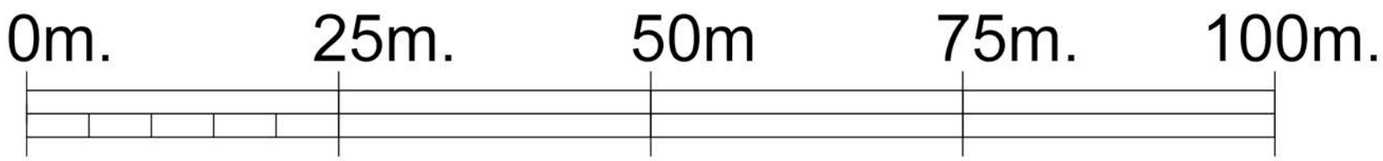

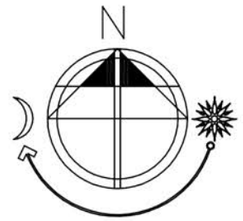

SENSUS
www.sensusarchitecture.co.uk
tel. 01485 211224
email: info@sensusarchitecture.co.uk

Client: Mr Gary Scrupps

Project: The Old Vicarage, Wigtoft

Drawing: Proposed Site Plan

Drawn: HKM	Checked: MAS	Drawing No.	Rev.
Date: January 2020		19049-001-02	B
Scale: 1:500 @ A3			