brown plain roof tiles

red facing brick walls

white upvc windows & external doors

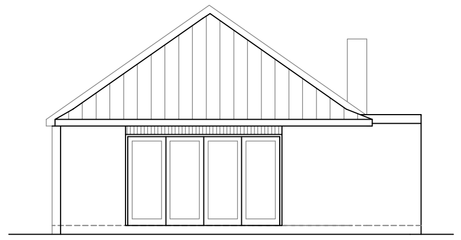

proposed west elevation (rear)

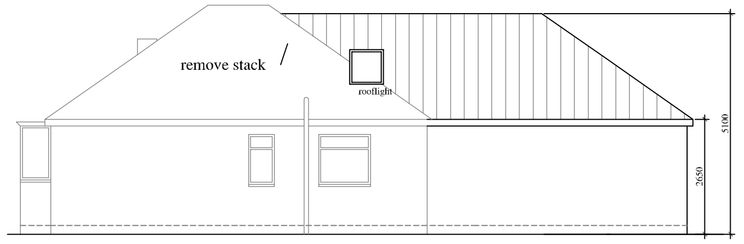

proposed north elevation

proposed south elevation

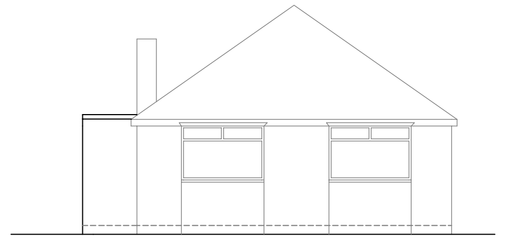

proposed east elevation (front) 1 : 100

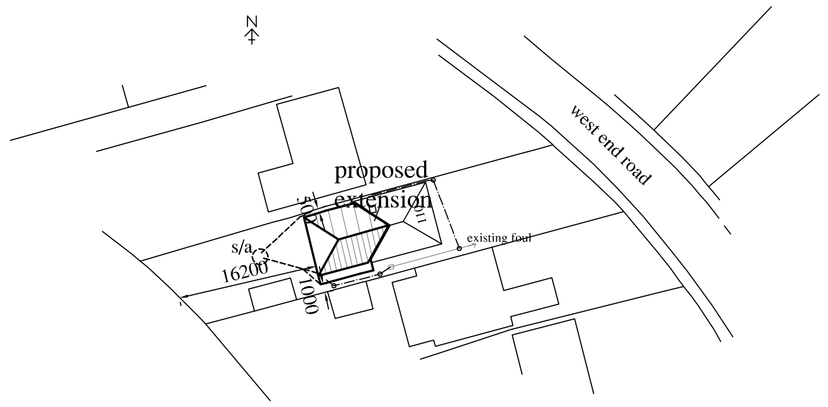

block plan 1 : 500

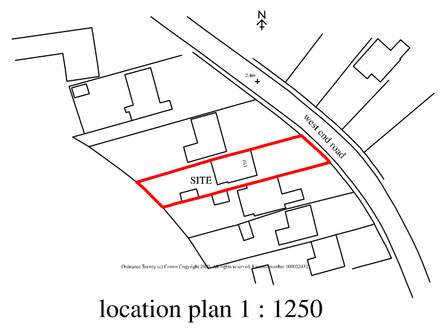

location plan 1 : 1250

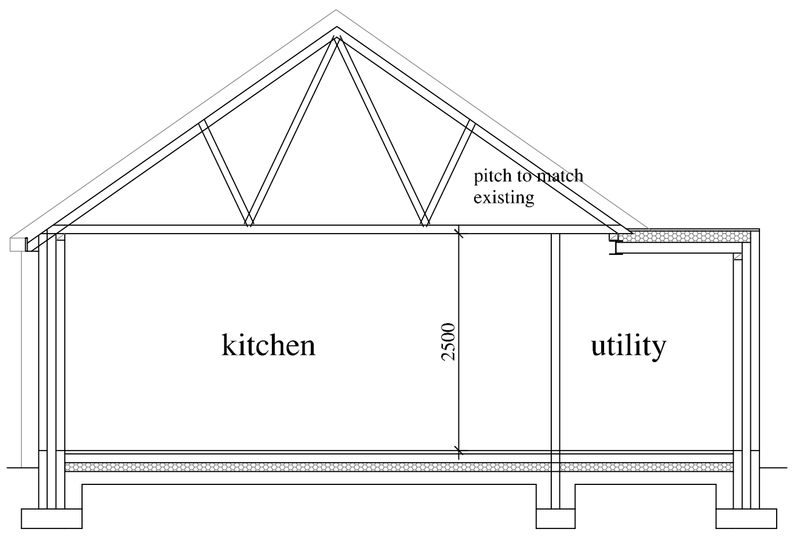

section 1 : 50

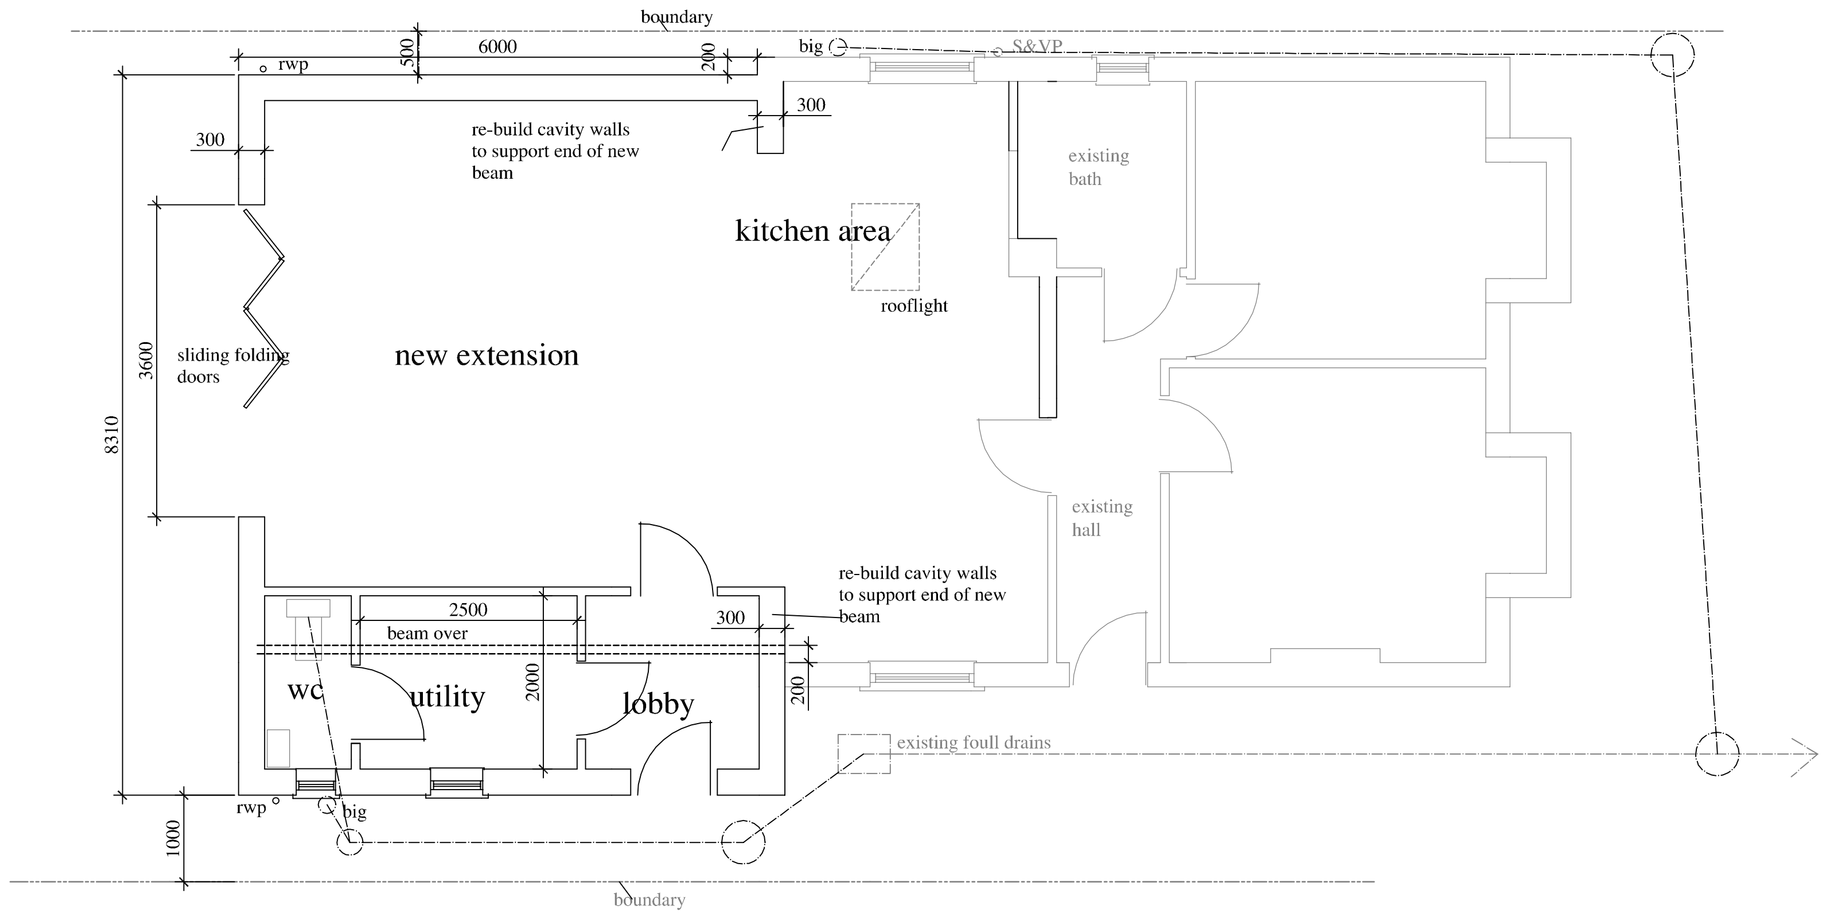

proposed plan 1 : 50

PAPER SIZE A1

REV B : Location and block plan added 13/8/20

REV A : Rooflight added over kitchen area 9/8/20

D. W. Bradley

chartered surveyor

Hawthorn Lodge, Church Lane, Algarkirk, Boston, Lincs PE20 2HH
Tel : (01205) 460944
Fax : (01205) 460911
Mobile : 07946 569326
EMail : d.w.bradley@btinternet.com

client : P LOTE

project : ALTERATIONS & REAR EXTENSION AT 110 WEST END ROAD, WYBERTON, BOSTON LINCS

title : PROPOSED WORKS

date : AUG 20 scales : AS SHOWN

RICS

drg.no. 2026 / 2B