EXISTING & PROPOSED

NOTES: All measurements are in mm unless otherwise specified. Do not scale from this drawing. Contractor to check dimensions on site and inform AF Architecture of discrepancies if required. This drawing is subject to Copyright.

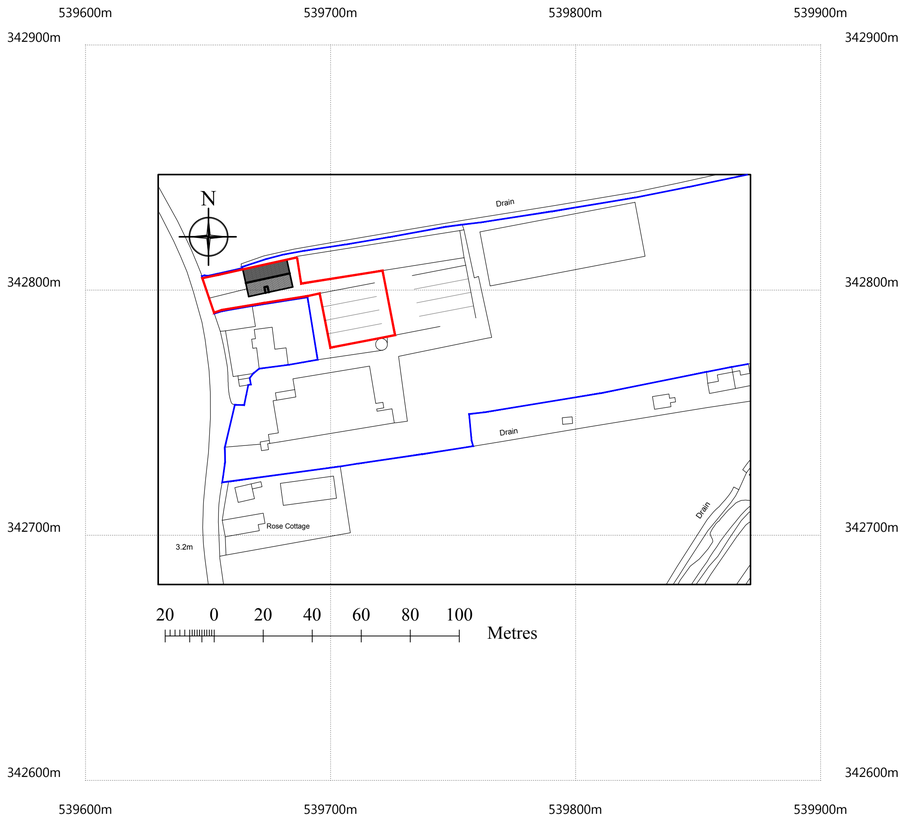

©Crown Copyright and database rights 2020 OS Licence no. 100051661

O.S. Location Plan

SCALE 1:1250

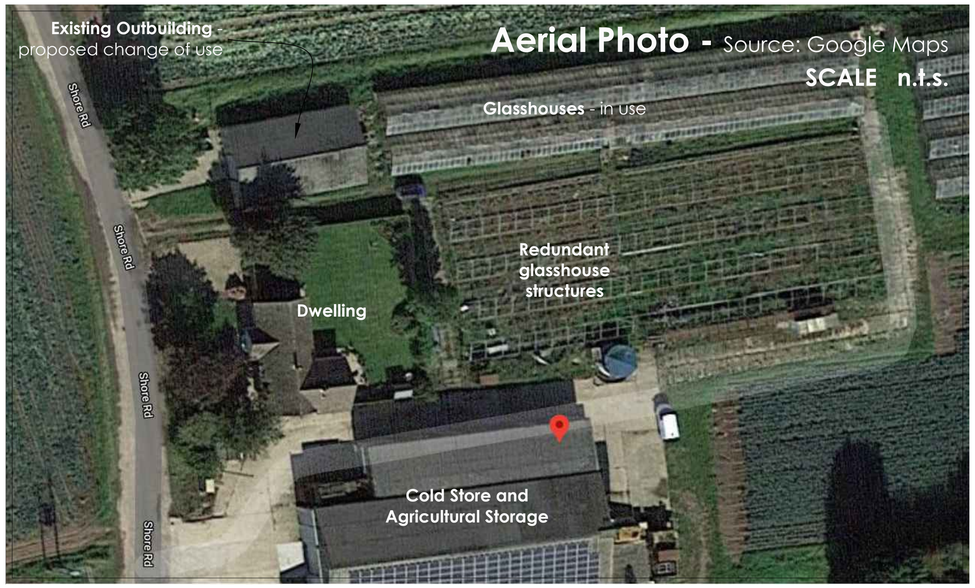

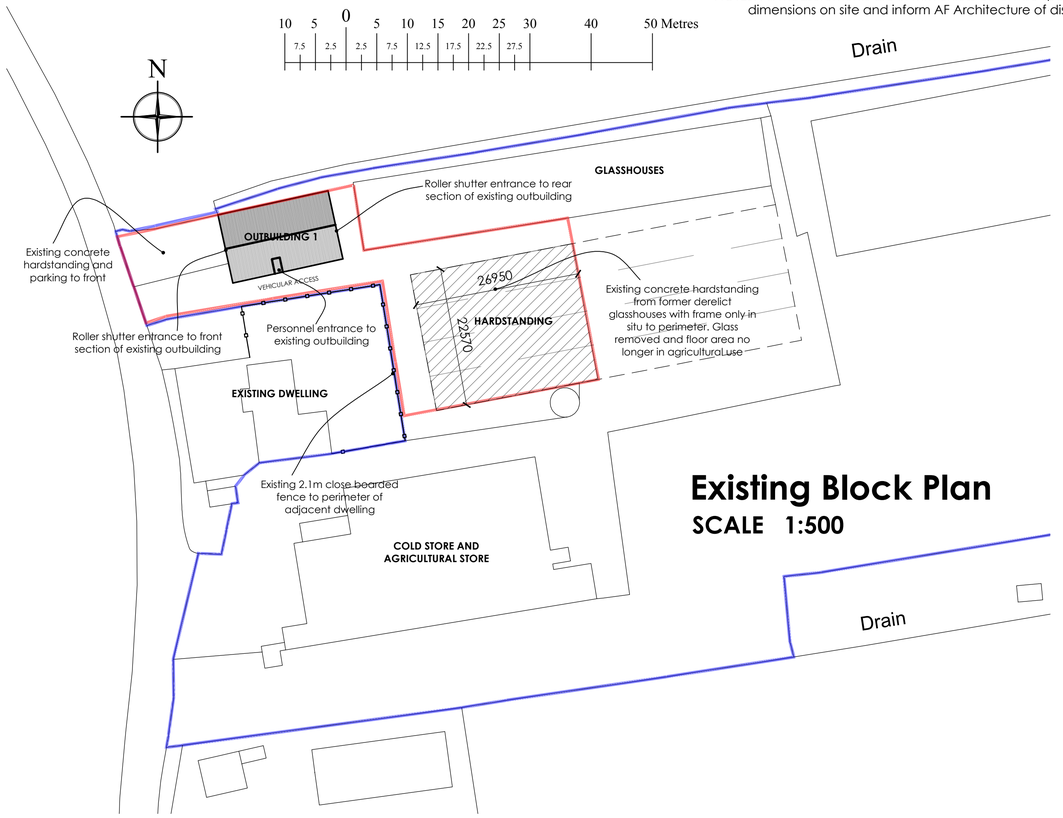

Existing Block Plan

SCALE 1:500

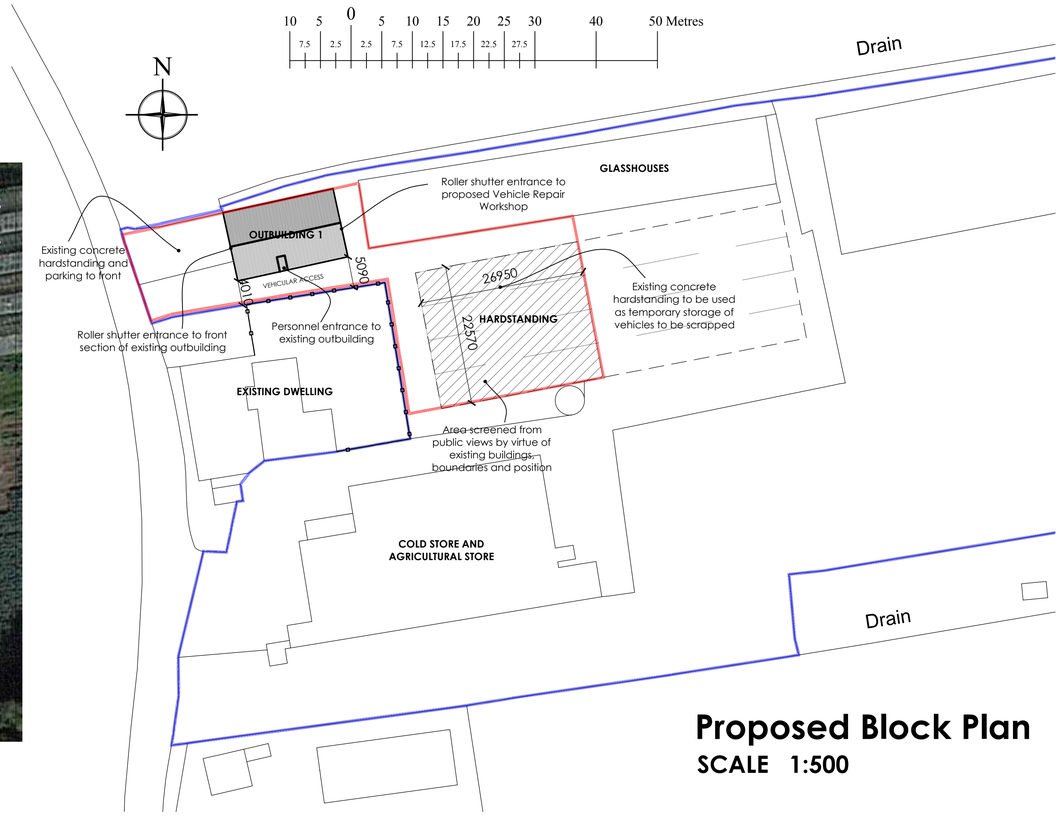

Proposed Block Plan

SCALE 1:500

PLANNING DRAWINGS

AF Architecture
65 Robin Hoods Walk, Boston,
Lincolnshire PE21 9EX
Tel: 07985635436
E-mail: adrian@afarchitecture.co.uk

ARCHITECTURE

PROJECT INFORMATION

APPLICANT NAME:	DATE:
Mr. N. Marshall	March 2021

PROPOSAL:
PROPOSED CHANGE OF USE OF EXISTING AGRICULTURAL OUTBUILDING TO LIGHT VEHICLE REPAIR / GENERAL STORAGE

SITE ADDRESS:
Shore Yard, Shore Road, Freiston, Boston, Lincolnshire PE22 0NA

DRAWING TITLE:
Existing O.S. Location and Block Plans
Proposed Block Plan

DRAWING NO:	SCALE:	REVISION:	
21/197/Ex - 01	As shown	.	A1