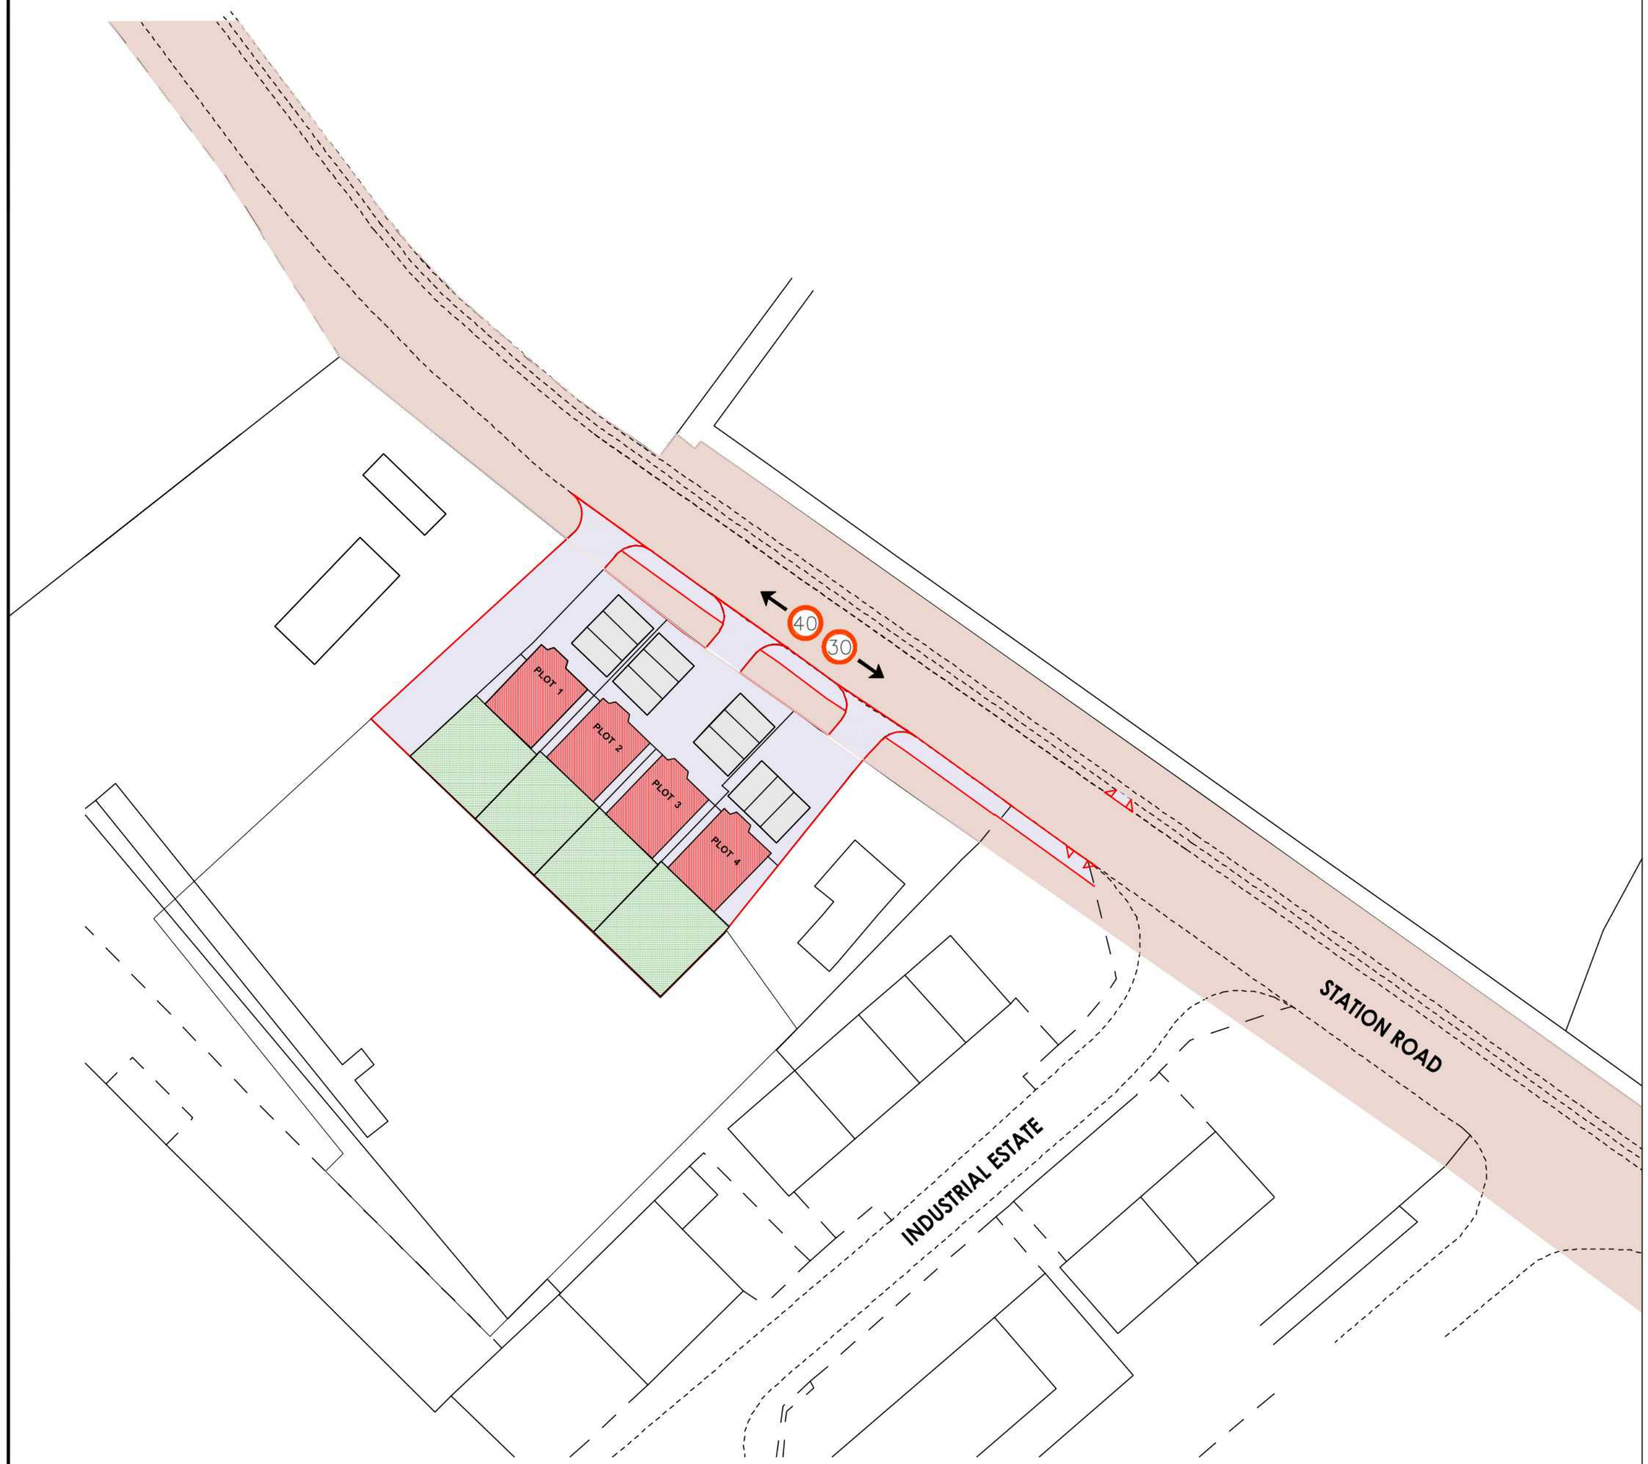


N
Indicative
CREATE

KEY:

LOGICAL, ASSUMED EXTENTS OF HIGHWAY BOUNDARY (TBC)
*BASED ON PROPERTY LINES, PLACEMENT OF STREET FURNITURE, SERVICES ETC.*

PROPOSED DEVELOPMENT SITE/WORKS BOUNDARY

GENERAL NOTES:

1. ANY EXCAVATION CLOSE TO TREES/HEDGES TO BE CARRIED OUT IN ACCORDANCE WITH NJUG GUIDELINES.
2. SERVICES ARE TO BE PROTECTED IN ACCORDANCE WITH THE REQUIREMENTS OF THE RELEVANT STATUTORY AUTHORITIES.
3. TO BE READ IN CONJUNCTION WITH ALL OTHER LAYOUT AND DETAIL DRAWINGS.
4. ROAD WIDENING/NARROWING TO FOLLOW EXISTING CROSS-FALL LEVELS.
5. ACCESS FOR PEDESTRIANS AND CYCLISTS IS TO BE MAINTAINED AT ALL TIMES. ACCESSES TO PROPERTIES ARE TO BE MAINTAINED AND WORKS PROGRAMMED IN CONSULTATION WITH PROPERTY OWNERS.
6. ROAD MARKINGS AND ROAD SIGNS ARE TO BE IN ACCORDANCE WITH THE SI DOCUMENT "TRAFFIC SIGNS REGULATIONS AND GENERAL DIRECTIONS".
7. ALL MEASUREMENTS IN METRES UNLESS OTHERWISE STATED.
8. RELATES ONLY TO WORKS WITHIN THE INDICATED HIGHWAY BOUNDARY.

©Crown Copyright 2024. All rights reserved. Licence number 100022432

Create Consulting Engineers accept no responsibility for any unauthorised amendments to this drawing. Only figured dimensions are to be worked to. COPYRIGHT©RESERVED

| REV | DATE | AMENDMENT DETAILS | DRAWN | APPROVED |
|---|---|---|---|---|
| | | | | |

NOT FOR CONSTRUCTION UNTIL APPROVED BY HIGHWAY AUTHORITY

| | | | |
|---|---|---|---|
| PROJECT: ROSE COTTAGE, SWINESHEAD | DATE: 14.02.24 | DRAWING STATUS: PLANNING | |
| | SCALE(S): 1:500 | DESIGNED: MDA / DRAWN: MDA | |
| | | CHECKED: AF / APPROVED: AF | |
| DRAWING TITLE: POTENTIAL FOOTWAY LINK GENERAL ARRANGEMENT | JOB No: 3138 | | |
| CLIENT: MR T WESTON (GOSFIELD) | DRAWING No: 03/005 | REVISION: - | |

create CONSULTING ENGINEERS LTD

www.createconsultingengineers.co.uk

DO NOT SCALE ORIGINAL SHEET SIZE - A2 Landscape