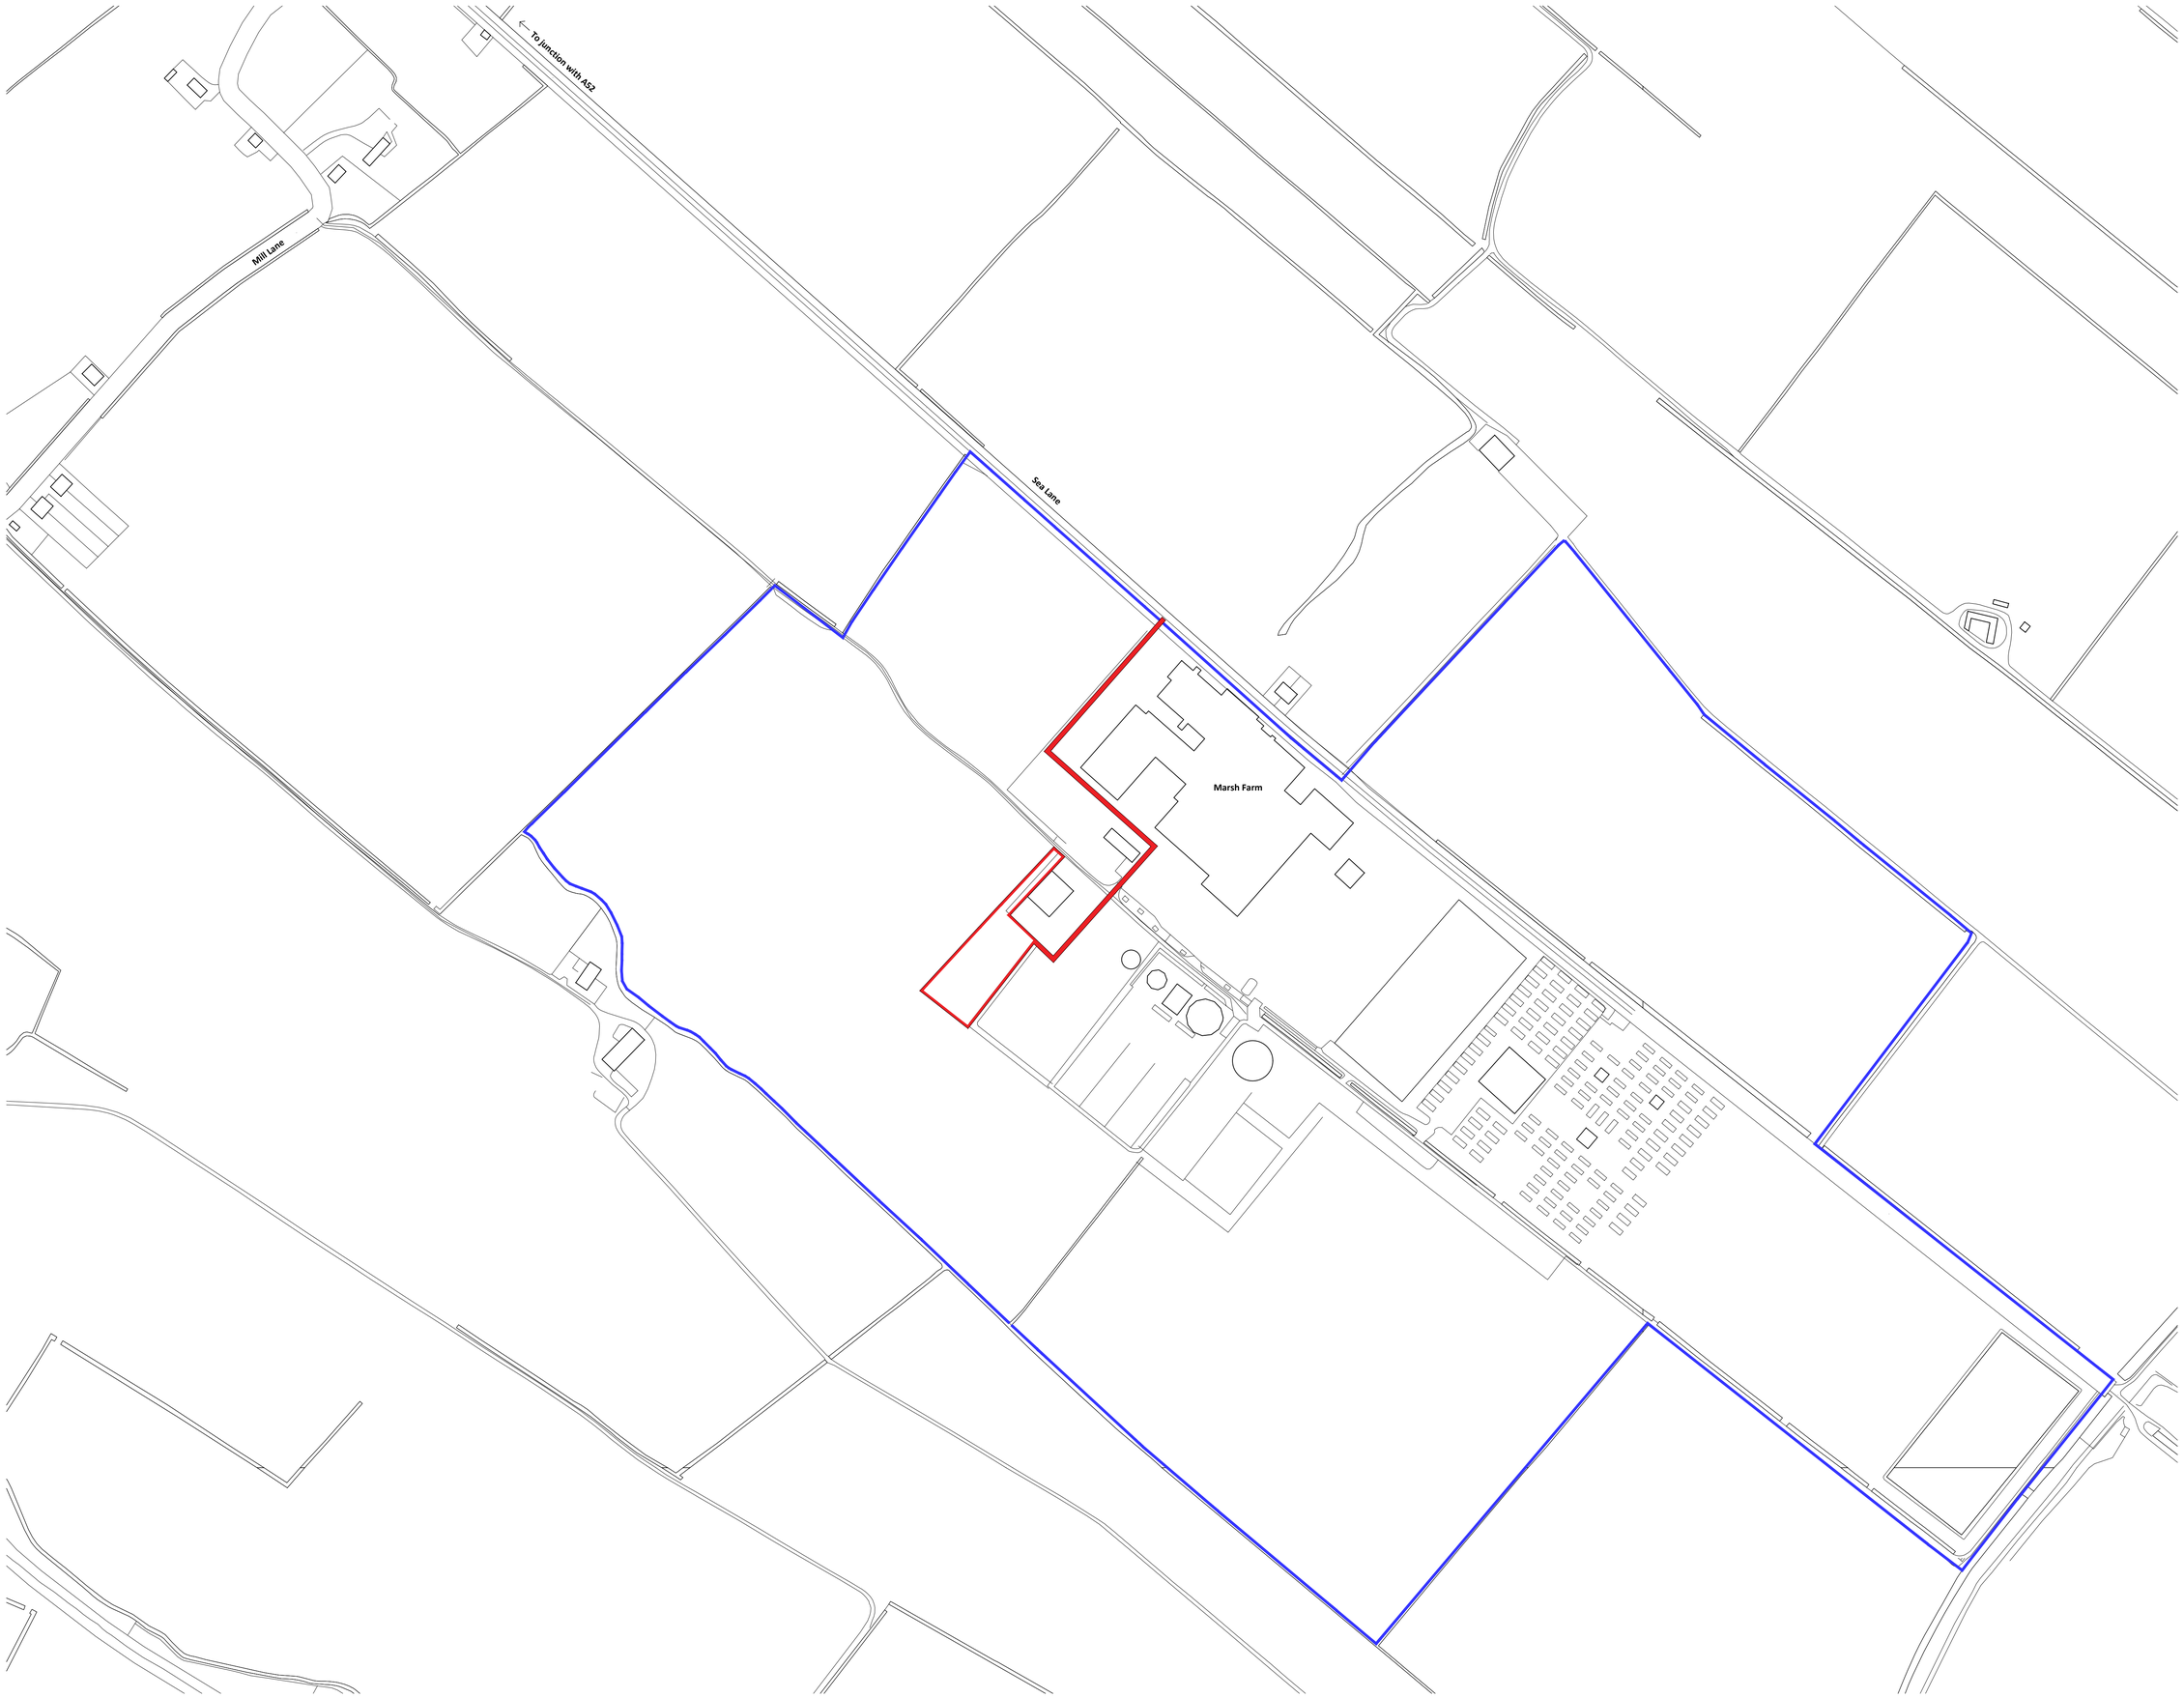

Notes

Copyright
© Robert Doughty Consultancy Limited.
All rights described in the Copyright, Designs and Patents Act 1988 have been asserted.

Ordnance Survey Map
© Crown Copyright. OS Licence No: AR 100010613.

N

0 20 40 60 80 100m

Rev	Description	Date
-	-	-

rdc
Robert Doughty Consultancy

32 High Street, Helpringham
Sleaford, Lincolnshire, NG34 0RA

Tel:01529 421646
Email:admin@rdc-landplan.co.uk
Web: www.rdc-landplan.co.uk

Client
Staples Vegetables Ltd

Project
Agricultural Building
Marsh Farm, Wrangle

Drawing
Location Plan

Scale @ A1		Date
1: 2500		06/11/23
Drawn By		**Checked By**
WW		LMS
Job Number	**Status**	**Purpose of Issue**
901-75	PL	Planning

Drawing No. 901-75_PL_LP01

Rev -