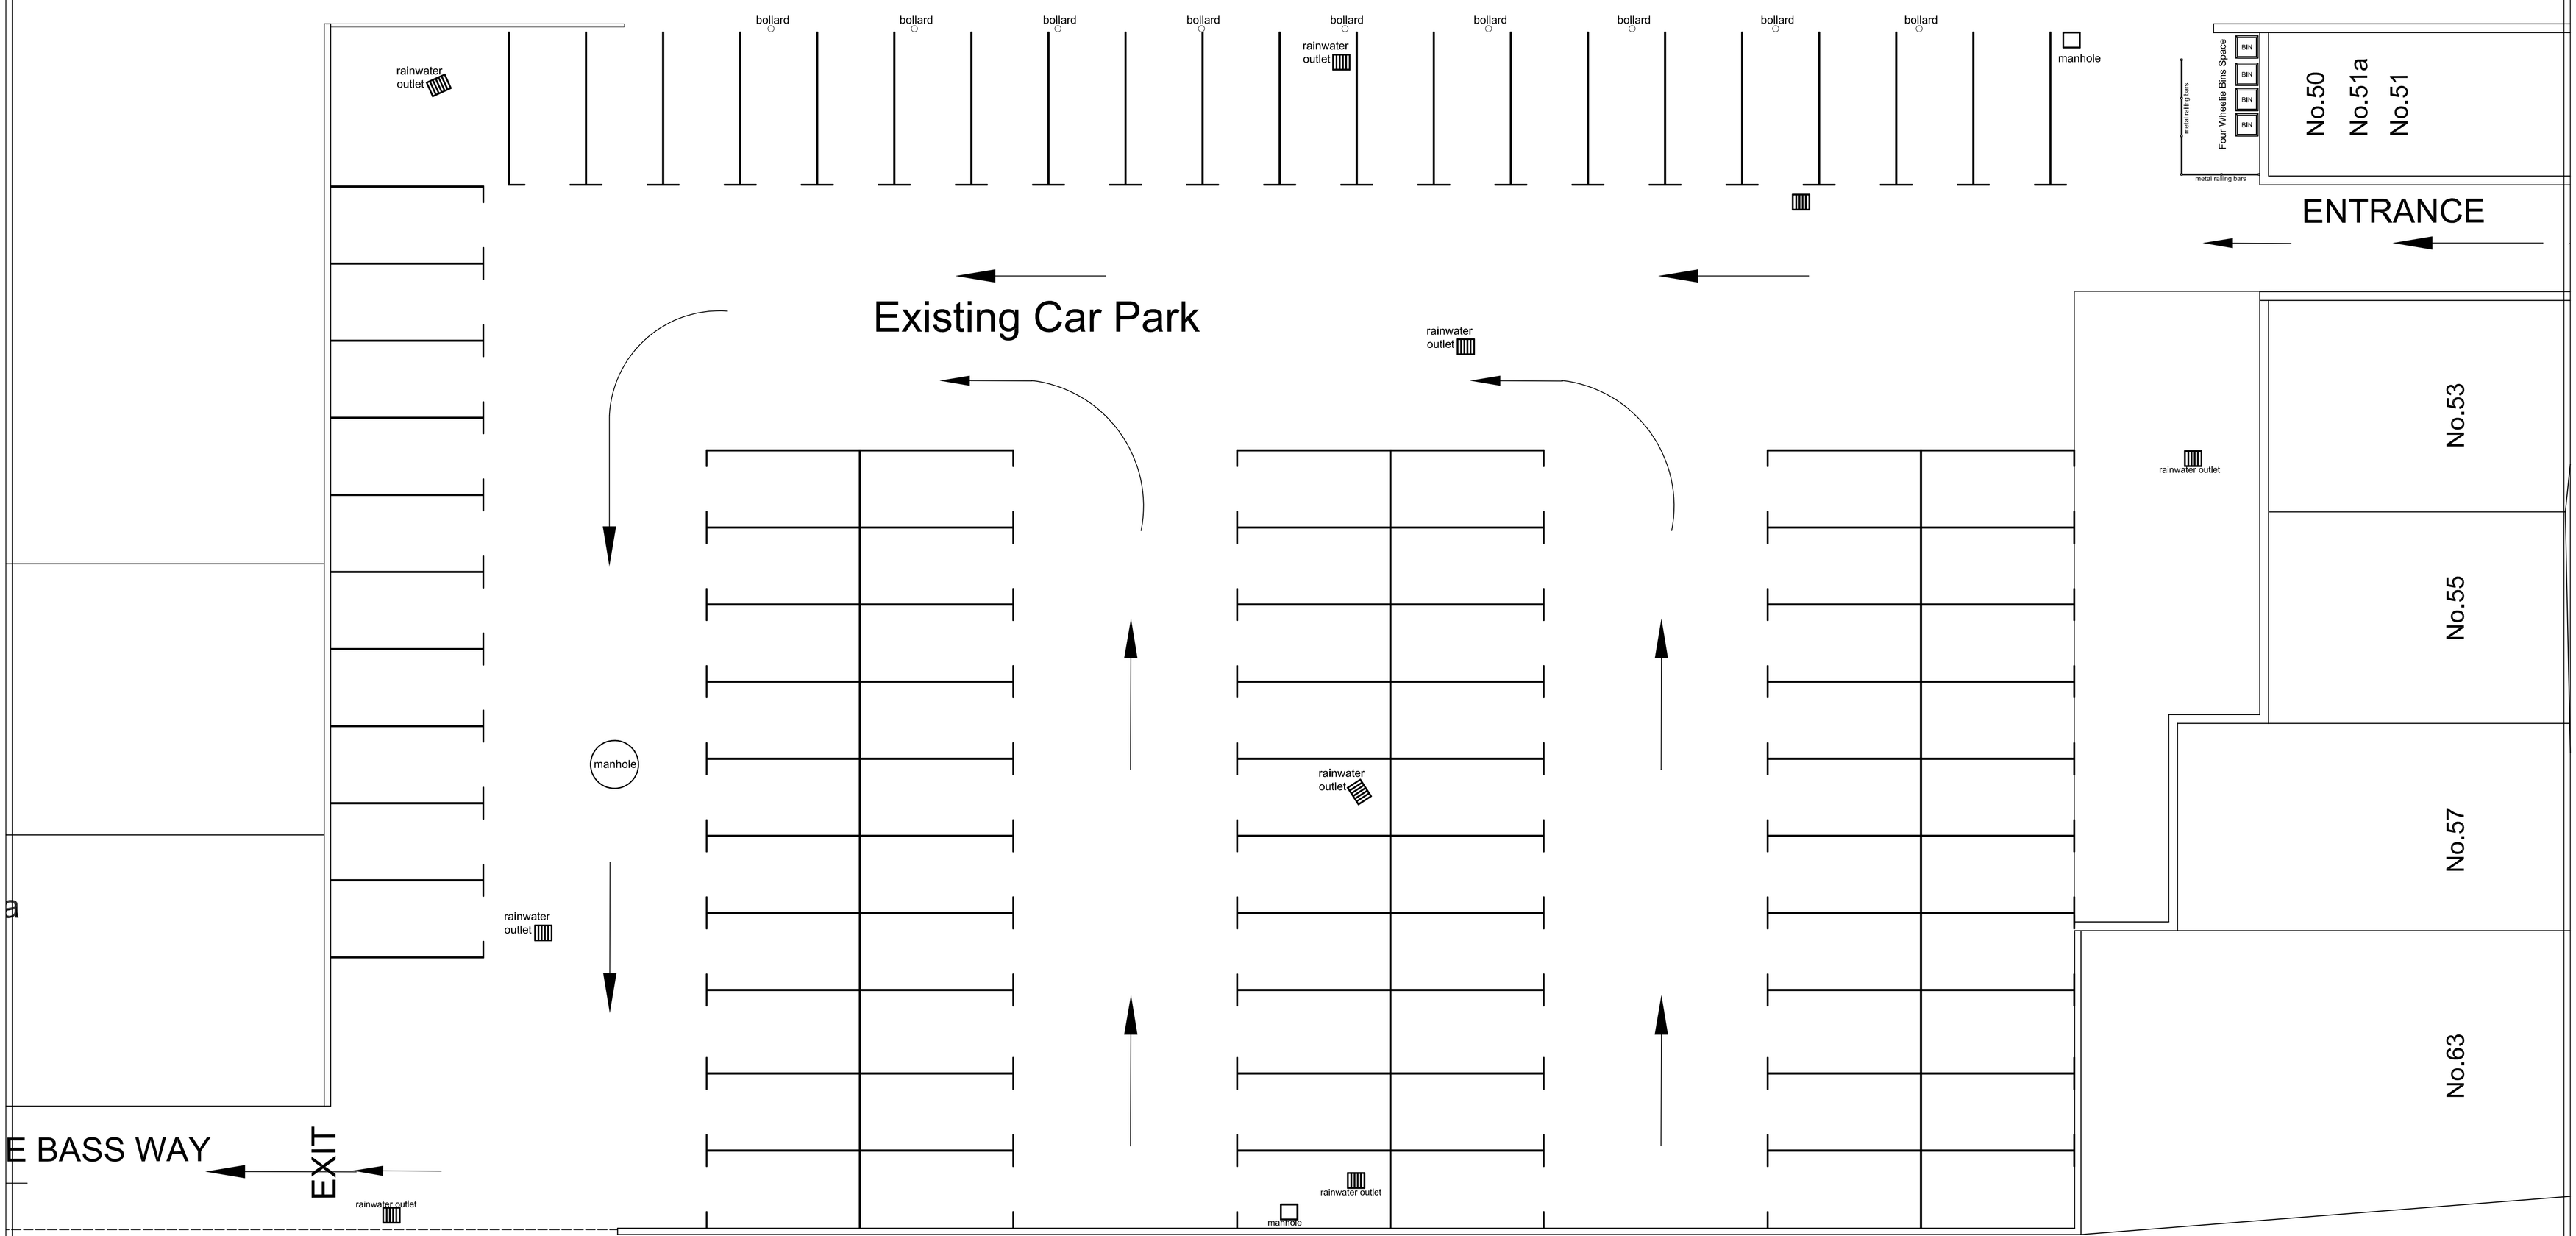

Existing Rainwater Drainage Layout Drawing

Planning Control	SM Design Consultancy Studio 29 / 2 Crescent Road, Crouch End • London N8 8AL tel: 020 3601 7223 mobile: 07958 475 218 E-mail: smdesignstudio@outlook.com
Rev	
Site:	**Boston Car Park** **51 A Wide Bargate** **Boston PE21 6SH**
Client:	**Mr Serkan Arslan**
Drawing Title:	**Existing Boston Car Park** **Drainage Layout Drawing**
Date:	**January 2021**
Scale:	**1:100**
Drg No:	**PC/2021/002**
	A1 Format

0 1 2 3 4 5 6 7 8 9 10 [m]