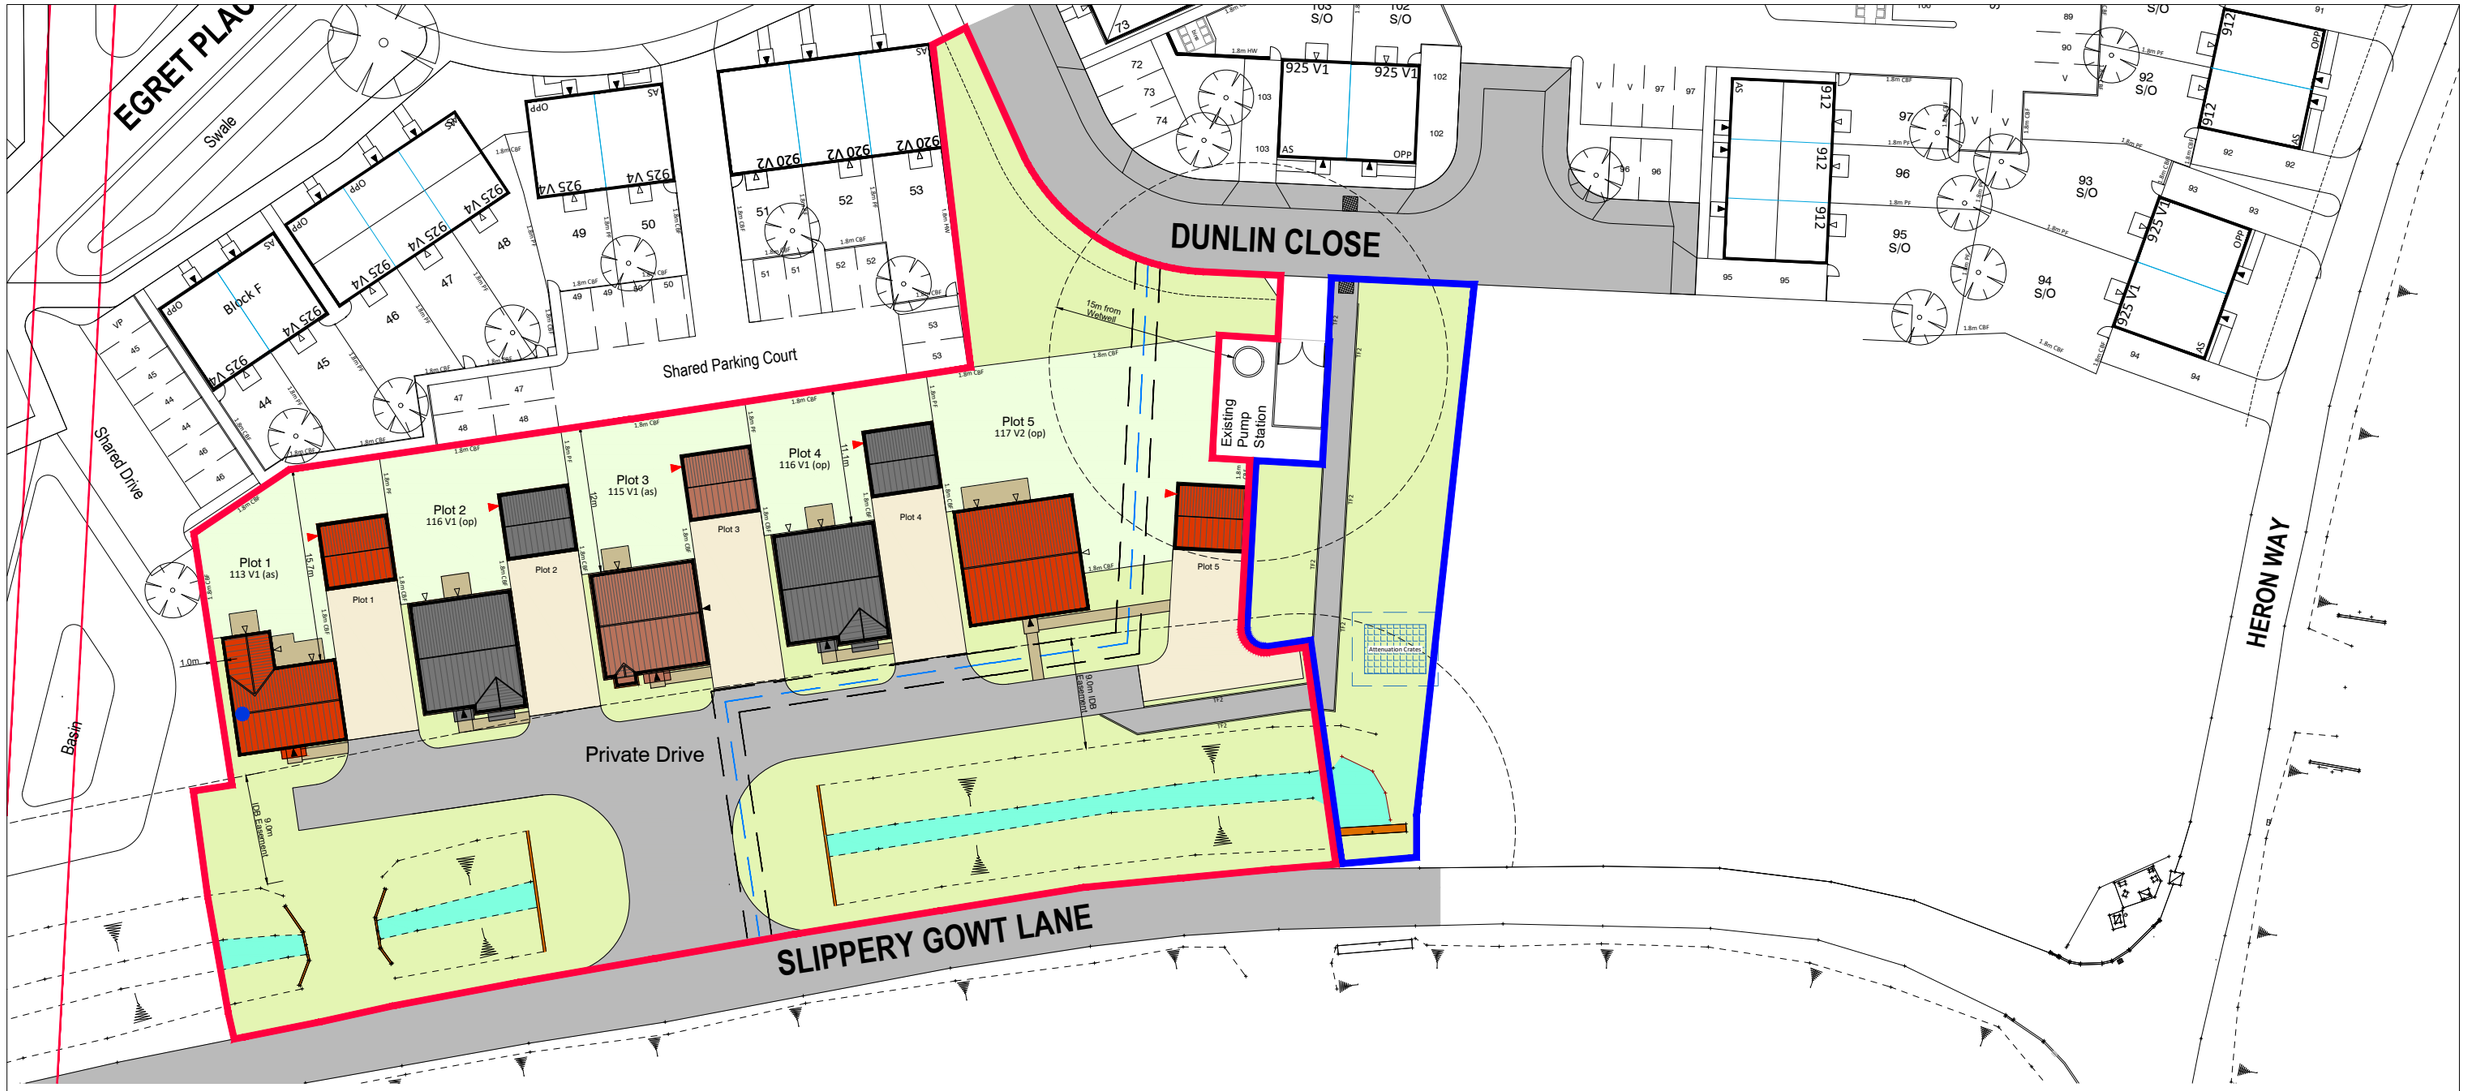

Legend

1.8m CBF	1.8m close board fence
1.8m PF	1.8m timber panel fence
HW6	1.8m high brick wall
RL	Iron Railings 1.1m
TF2	Timber post and 2 rail fence
TF3	Timber post and 3 rail fence
LW	Low wall 0.9m high
KR	0.45m Knee Rail Fence
	Proposed Trees
	Trees to be removed
	Proposed Hedges
	Location of personnel door in Garage
Bins	Bin Refuge/storage
	Chimney Location

House Type Schedule - Plots 1-5

Baptist Farm, Slippery Gowt Lane, Boston

House	Type	Beds	No
113	House	4	1
115	House	4	1
116	House	4	2
117	House	4	1
Total			**5**

Rev.	Amendments	Intl.	Date
A	Footpath added to Dunlin Close. Future development omitted. Tacktile crossing added. Position of attenuation crates shown.	MH	25.03.21

ChestnutHomes

Site: Baptist Farm, Boston

Drawing Title: Site Layout - Planning - Plots 1-5

Scale: 1:500 @A3 | Date: Dec 2020 | Drawn: MH

Drawing No: BFB / 08 Rev A

Chestnut Homes Limited
The Old School, Wragby Road,
Langworth, Lincoln
Lincolnshire, LN3 5BJ.
T: 01522 595302
F: 01522 753575
E: info@chestnuthomes.co.uk
W: www.chestnuthomes.co.uk