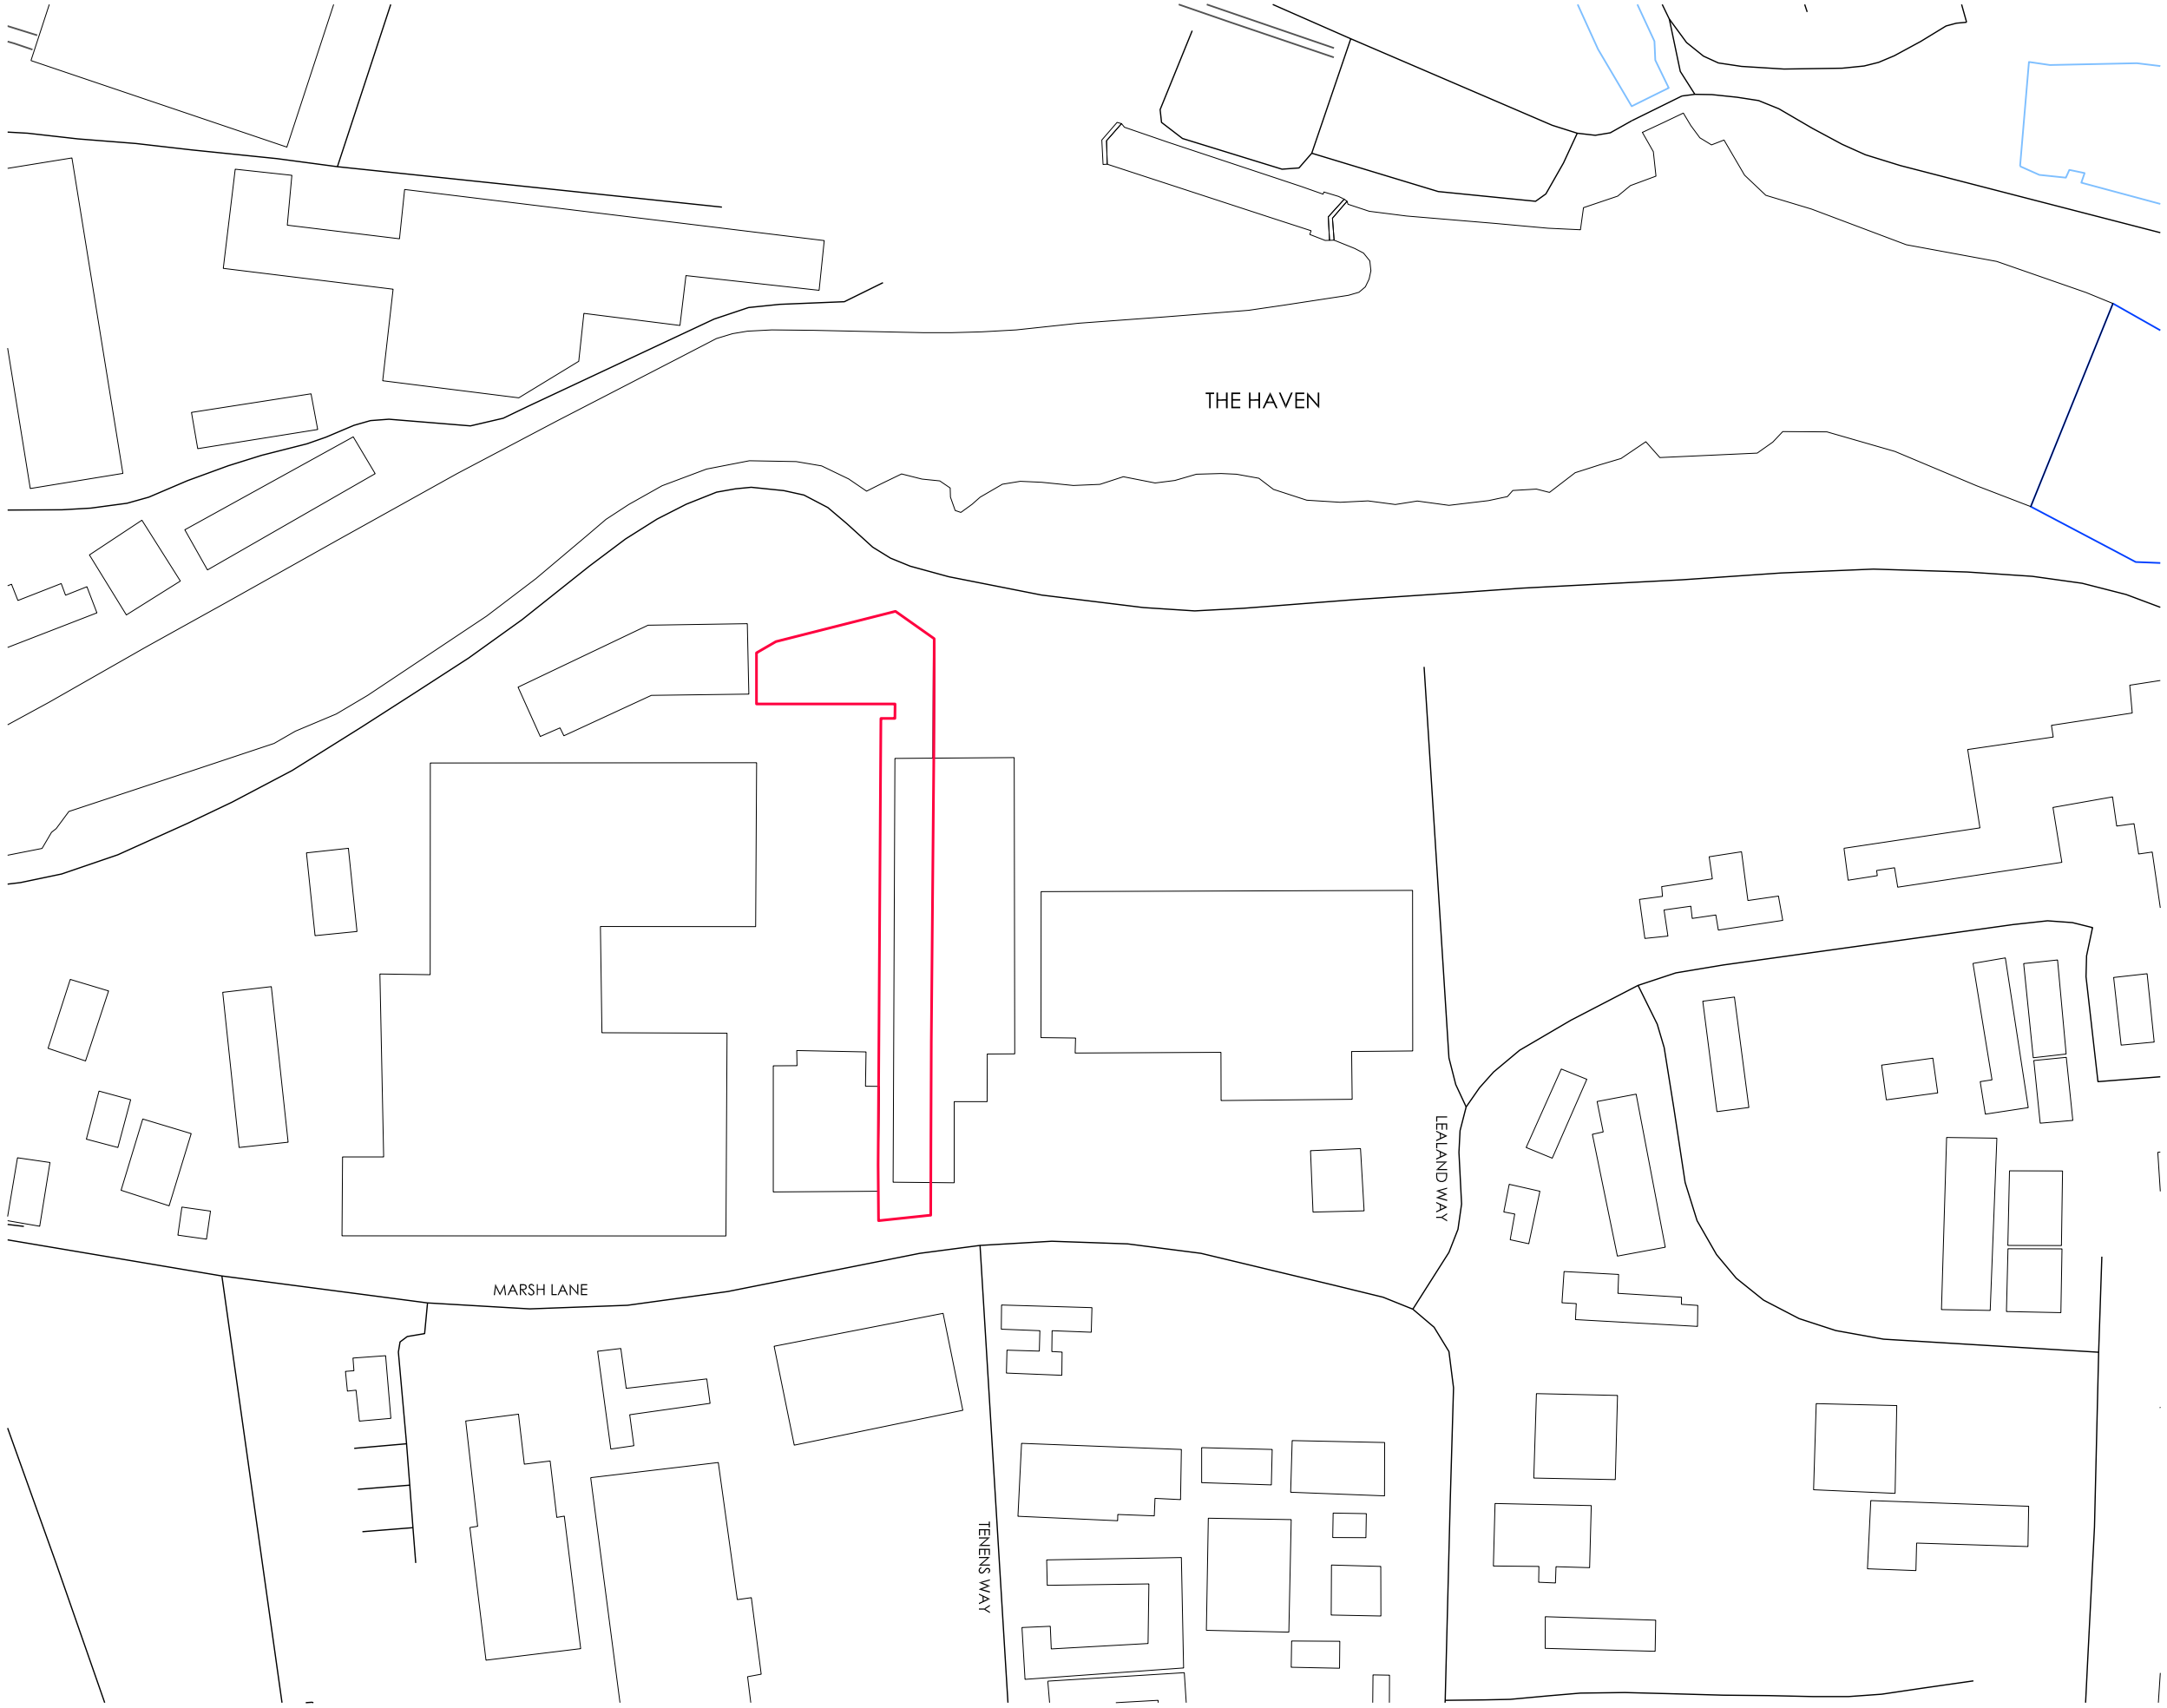

Notes:

NORTH

Revision:	Date:	Drawn By:
2	09/05/18	ASC

Red line site boundary updated

Revision:	Date:	Drawn By:
1	05/12/17	CA

First Issue

The use of this data by the recipient acts as an agreement of the following statements.
Do not use this data if you do not agree with any of the following statements:-
All drawings are based upon site information supplied by third parties and as such their accuracy cannot be guaranteed. All features are approximate and subject to clarification by a detailed topographical survey, statutory service enquiries and confirmation of the legal boundaries.
Do not scale the drawing, use figured dimensions in all cases, check all dimensions on site.
Report discrepancies in writing to GradonArchitecture before proceeding.
COPYRIGHT GRADON ARCHITECTURE 2015.
NOT TO BE REPRODUCED WITHOUT THE WRITTEN AUTHORITY OF THE ARCHITECT .

Status
Planning

Project
Industrial Building extension, Boston

Drawing
Existing Site Location Plan

Project No.	Drawing No.
GRA-555	150:01
Scale at A3	Drawn By
1:2500	CA

GRADON ARCHITECTURE
www.gradonarchitecture.com