Q:\3051-3100\3059-01 Bicker 2 Solar Farm\Dwgs\CAD\Bicker Fen 2\Figure 1 Site Location Plan_v1.dwg

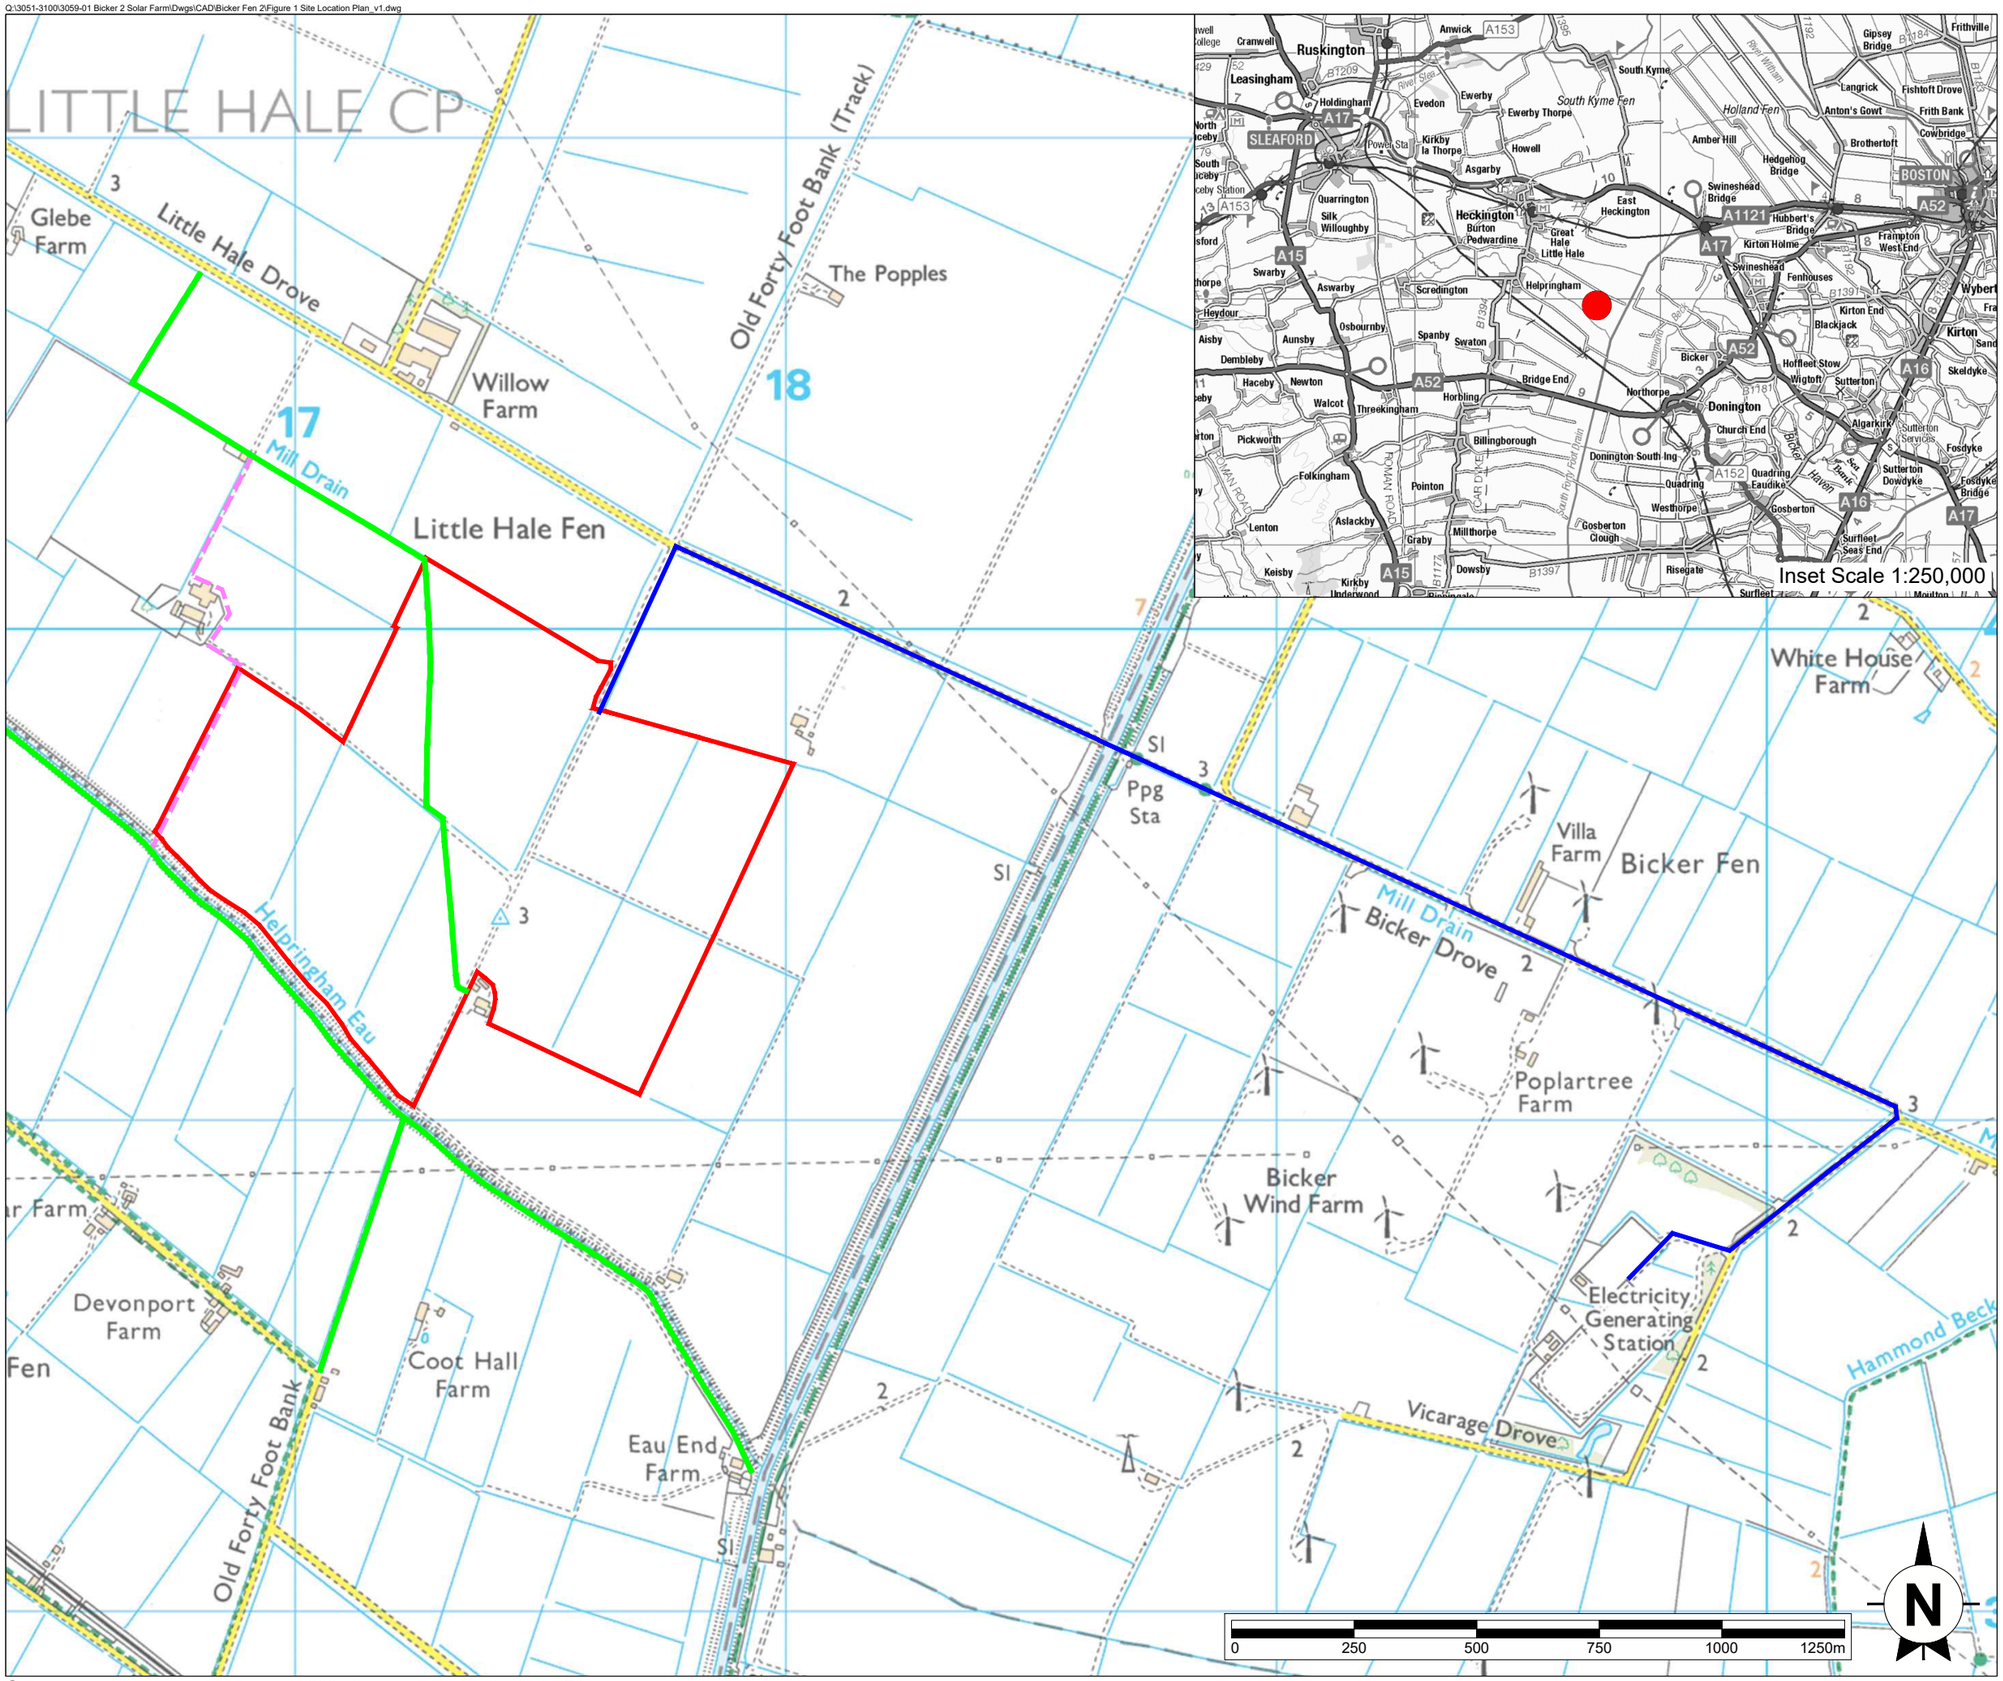

© Crown copyright and database rights 2021 Ordnance Survey 0100031673

axis

- Site Location
- Site Boundary
- Cable Route
- Existing Public Right of Way
- Potential Public Right of Way Diversion Route

BICKER FEN SOLAR FARM

Figure 1

Site Location Plan

Scale	Date
1:12,500@A3	September 2021