Copyright L.P.C Architectural Design.
Do Not Scale This Drawing

Notes:
- All dimensions to be checked & confirmed on site prior to commencement of works
- All structural elements to be checked & installed strictly in accordance with structural engineers & Manufactures details & specifications.
- All foul & surface water drainage systems to checked & confirmed on site prior to commencement of works.

0 3 6 9 12 15 feet
0 1 2 3 4 5 m

WEST ELEVATION

NORTH ELEVATION

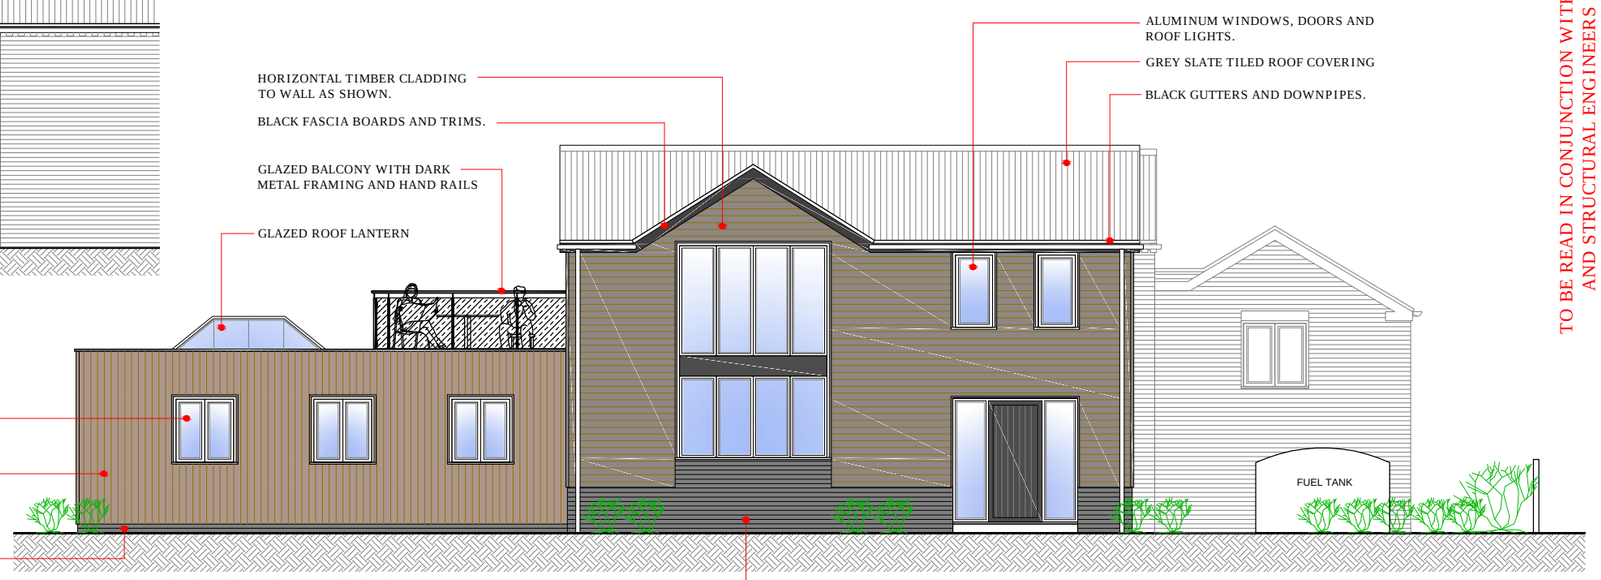

EAST ELEVATION

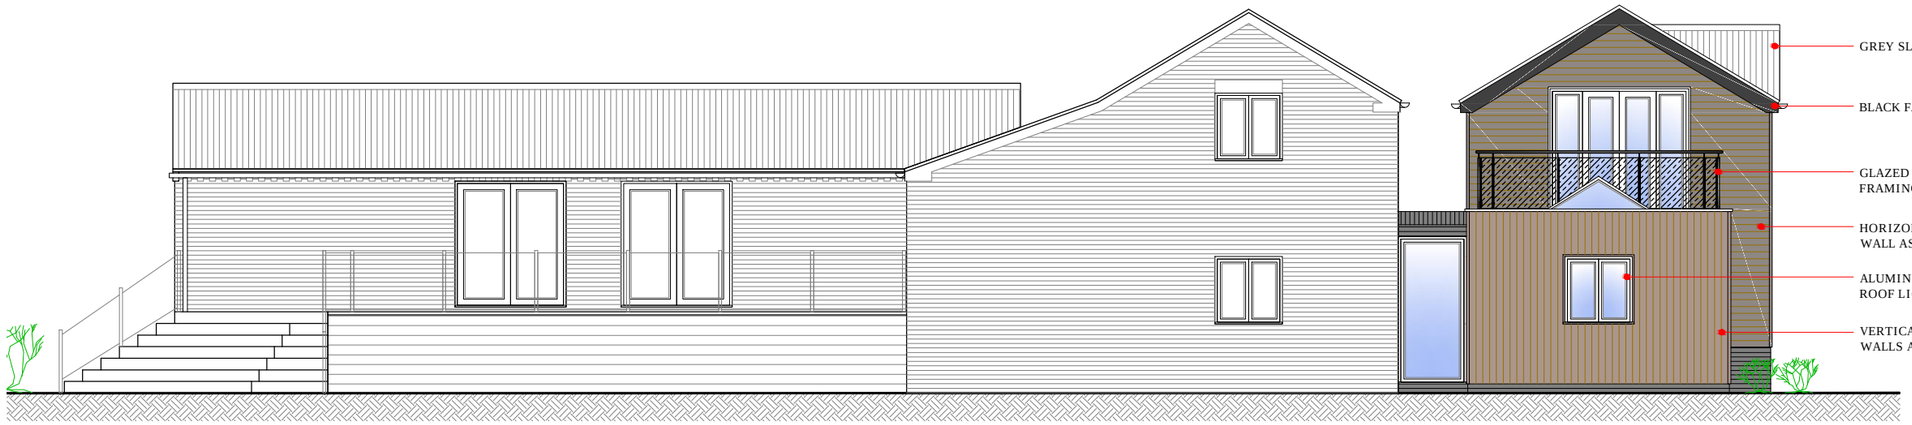

SOUTH ELEVATION

TO BE READ IN CONJUNCTION WITH PLANNING, BUILDING REGULATION APPROVALS AND STRUCTURAL ENGINEERS DETAILS AND SPECIFICATION AS NECESSARY

REV	Note	Date
B	PLANNING ANNOTATION ADDED	18-05-2021
A	ALTERATIONS FOLLOWING DESIGN MEETING WITH CLIENT	11-05-2021

ARCHITECTURAL DESIGN
07930 915730 lee@lpcdesign.co.uk
www.lpcdesign.co.uk

Project/Site
EXTENSIONS AND ALTERATIONS
Laurel Barn, Pinfold Lane, Fishtoft
Boston, Lincolnshire, PE21 0SL

Client: Mrs & Mrs Newark

Dwg Title: PROPOSED ELEVATIONS

Date	APRIL 2021	Scale	1:100 @ A3
Dwg No	LPC-274-04	Revision	B

Drawing Status: PLANNING APPLICATION