© THIS DRAWING IS THE PROPERTY OF 'THE MILLWARD PARTNERSHIP' AND MUST NOT BE REPRODUCED, WHOLLY OR IN PART, NOR THE INFORMATION THEREIN DISCLOSED TO A THIRD PARTY, WITHOUT THE WRITTEN PERMISSION OF THE OWNERS

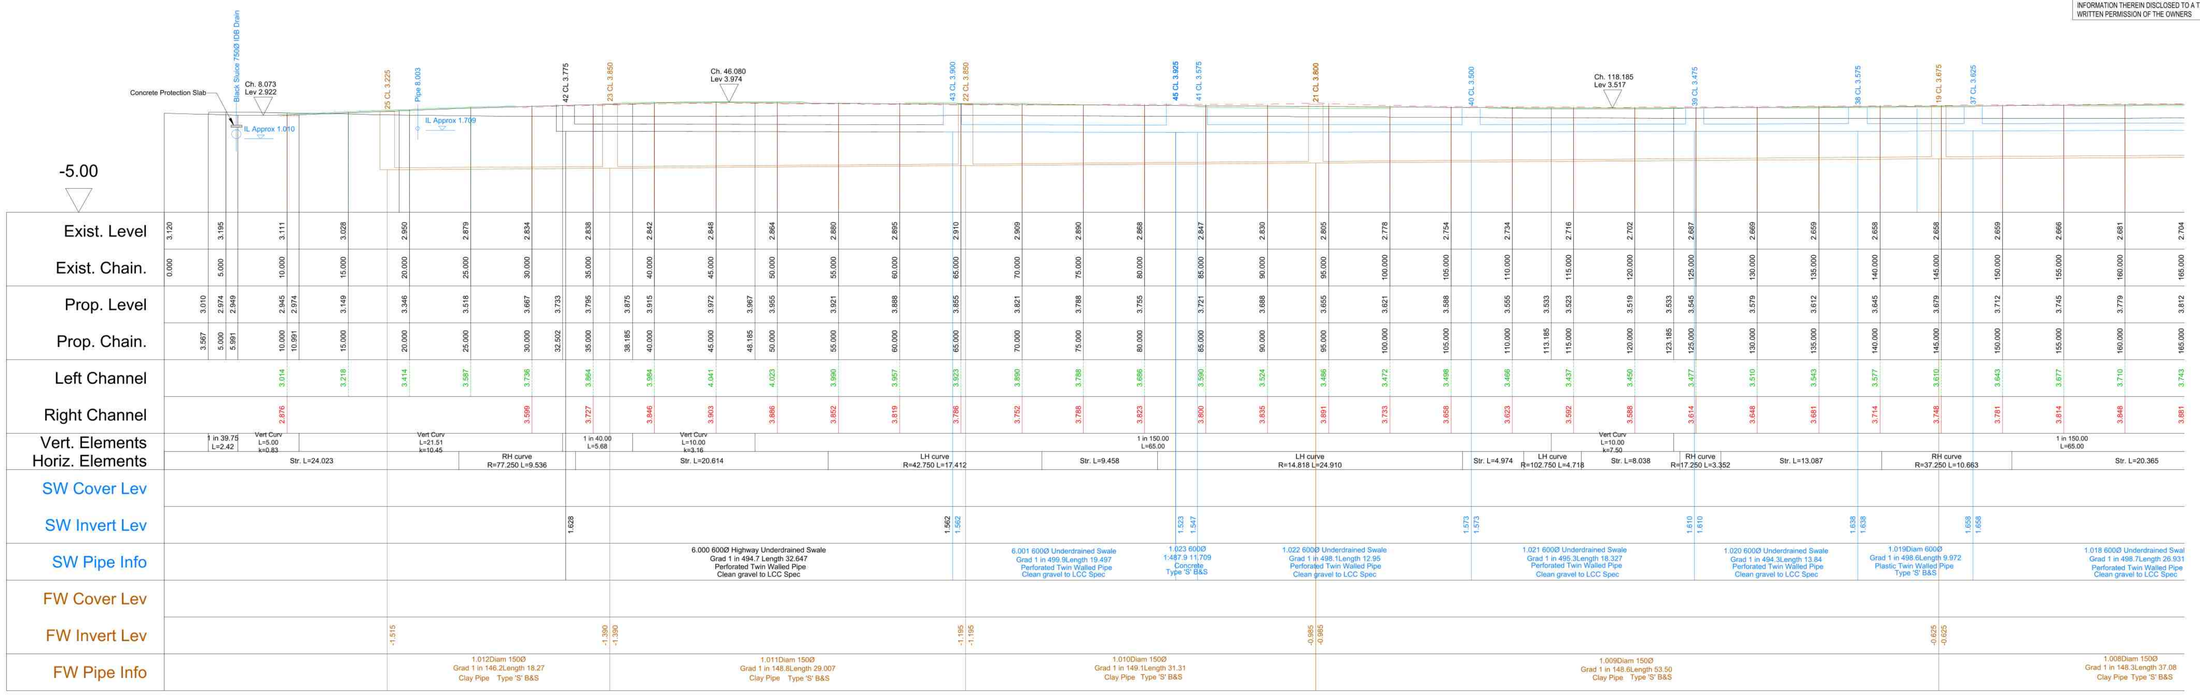

Road2

Horiz. 1:250 Vert. 1:250

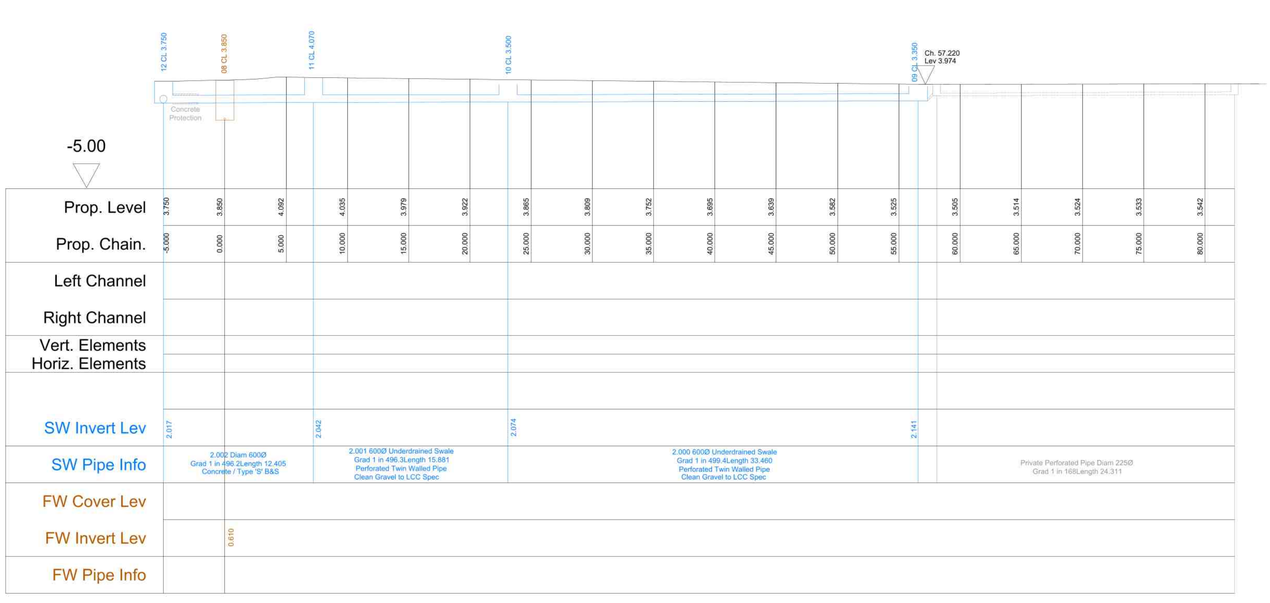

Private Road 1

Horiz. 1:250 Vert. 1:250

REV	DATE	BY	DETAILS	CHK'D
K	09.03.22	ATF	Channel levels added to long sections	JMcK
J	16.02.22	BC	Road 2 amended. IDB drain indicated.	JMcK
H	15.06.21	BC	MHF25 CL amended.	JMcK
G	22.04.21	ATF	Horizontal data added & Road 2 amended	JMcK
F	05.05.20	JH	Revised in accordance with AW comments	
E	16/01/20	CMN	Updated for S104/S38 applications	JMcK
D	06/11/19	CMN	SW and FW changed to plastic	JMcK
C	16/10/19	CMN	SW drainage gradients reviewed	JMcK
B	12/07/19	CMN	Updated to clients comments	JMcK
A	10/04	CMN	Updated to rsubmit for S38/S104 application	JMcK

A1 AMENDMENTS

NOTES

TITLE: S104/ S38 Longitudinal Sections Sheet 3	PROJECT: Middlegate Road, Kirton	CLIENT: ALLISON HOMES			
DATE: 17/01/20	CHECKED: JMcK	APPROVED BY: JMcK	SCALE: 1:250 @A1	DRAWN: CMN	ENGINEER: CMN
DRAWING No: MA10953-204-3 K	DRAWING STATUS: PRELIMINARY				

millward
t: 0115 941 4560
no.1 mallin hill, nottingham ng1 1jq
e: info@millward.co.uk w: www.millward.co.uk