© THIS DRAWING IS THE PROPERTY OF THE MILLWARD PARTNERSHIP AND MUST NOT BE REPRODUCED, WHOLLY OR IN PART, NOR THE INFORMATION THEREIN DISCLOSED TO A THIRD PARTY, WITHOUT THE WRITTEN PERMISSION OF THE OWNERS.

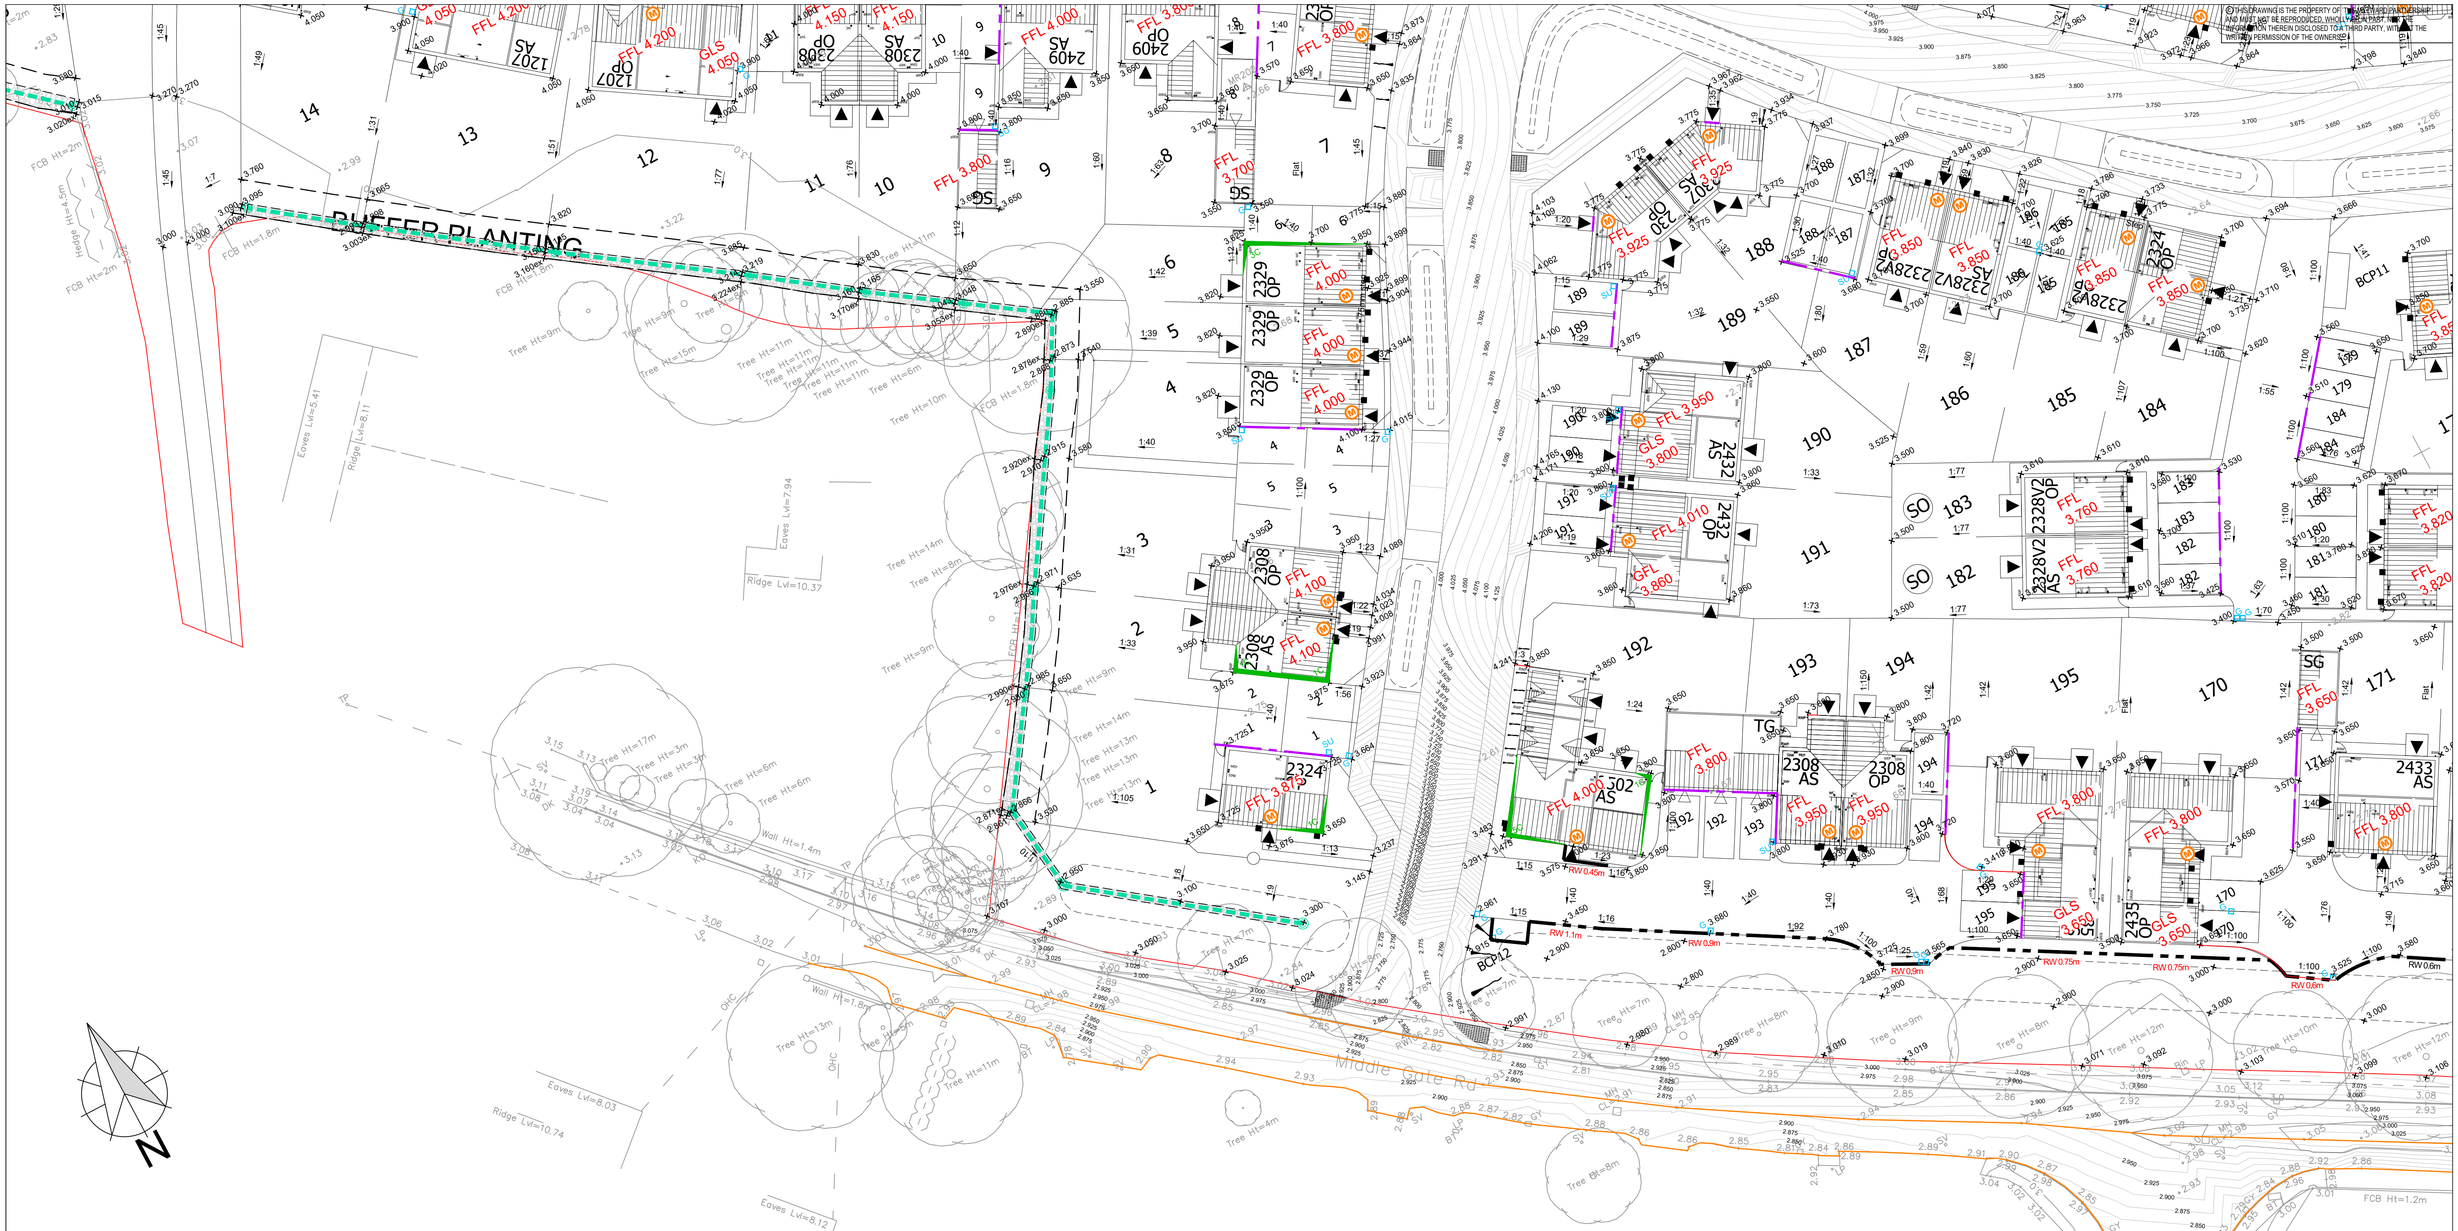

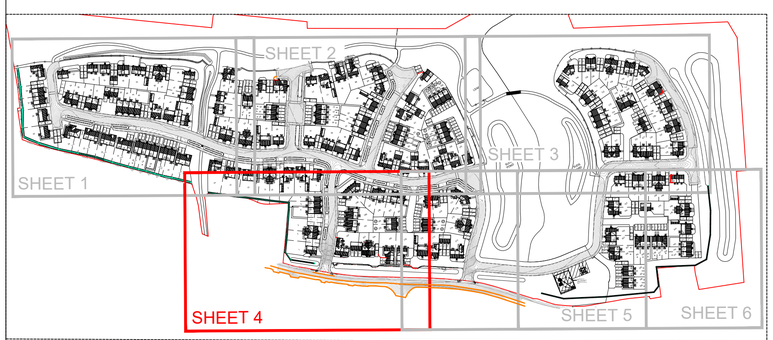

OVERALL SITE LAYOUT

Scale 1:2500

REV	DATE	BY	DETAILS	CHK'D
G	14.07.22	ATF	External levels about plot 192 & 193 amended	JMcK
F	16.02.22	BC	FFLs to plots 2/3 & 192 amended. Highway contours amended at western site access to suit survey of existing IDB drain. External levels revived around plots 1-6 & 190-193 to suit.	JMcK
E	05.05.21	BC	Land drains and levels reviewed Levels amended about site access	JMcK

A1 AMENDMENTS

NOTES

External Works Key

- Part M access
- STEP — Between 75 - 150mm step at threshold
- 0.35 — Slab on Edge / Gravel Boards / Retaining Structures
- 1/15 — Gradient (showing fall)
- × 3.100 — Proposed external ground levels
- SU — Linear Drain with Sump Unit
- 1C — Number of exposed brick courses required (not including standard 150mm (2 courses))

TITLE	PROJECT	CLIENT
External Works Layout Sheet 4	Middlegate Road, Frampton	ALLISON HOMES

DATE	CHECKED	APPROVED BY	SCALE	DRAWN	ENGINEER	DRAWING No:	DRAWING STATUS
17/01/20	JMcK	JMcK	1:250 @A1	CMN	CMN	MA10953-600-4 Rev G	PRELIMINARY

millward
t: 0115 941 4560
no.1 malin hill, nottingham ng1 1jq
e: info@millward.co.uk w: www.millward.co.uk