©2010 Arqiva
All rights reserved. No part of this publication may be reproduced, stored in a retrieval system or transmitted in any form or by any means (Electronic, Mechanical, Photocopying, Recording or otherwise), without the prior written consent of the Company.

NOTES

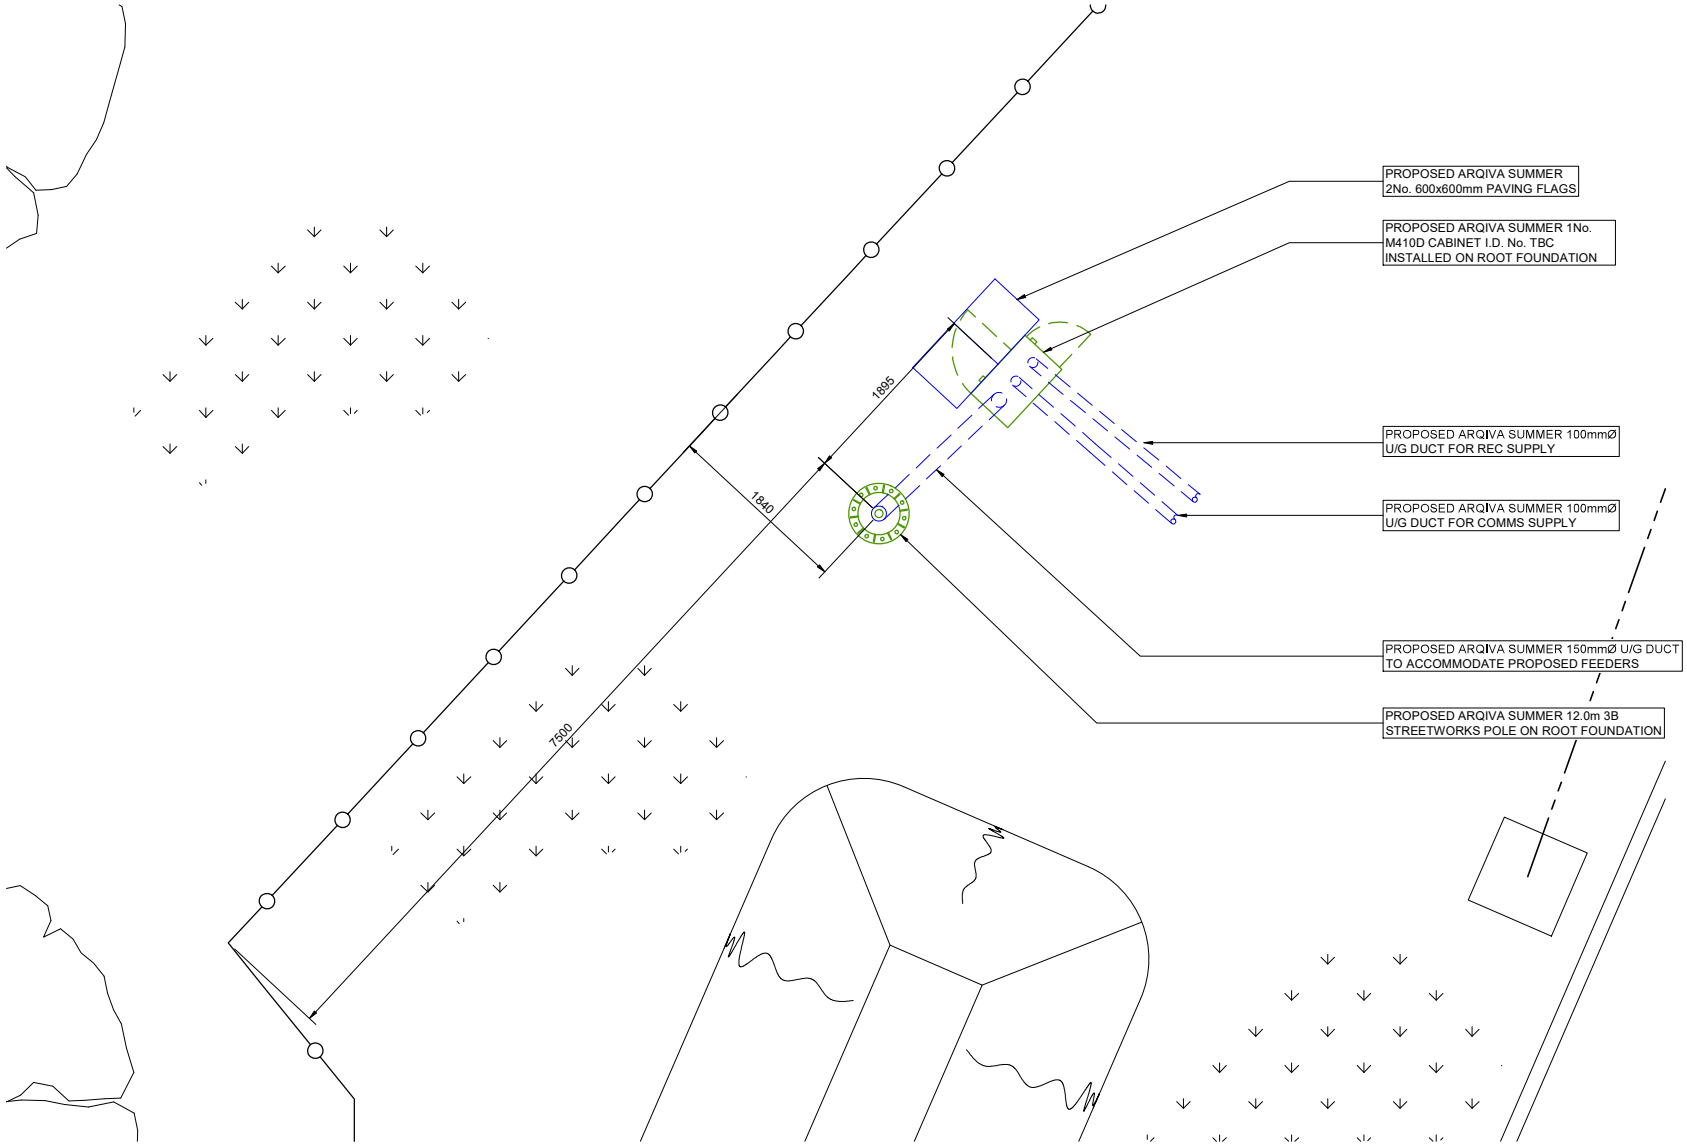

FEINT DETAILS INDICATE LOCATIONS RESERVED FOR OTHER PROPOSALS WHICH MAY BE THE SUBJECT OF SEPARATE APPLICATIONS

PROJECT No. 232898

CELL No. ANW_PE154

	PROJ No			
	PROJ No			
	PROJ No			
	PROJ No 232898			
2	PLANNING	25/05/21	WHP	WHP
	PROJ No 232898			
1	MD CREATION	10/05/21	PS	SH
ISS	REVISION	DATE	DRN	APP

arqiva
Crawley Court, Winchester, Hampshire, SO21 2QA
Tel. 01962 823434, Fax. 01962 822378

SITE No 307338
ANW_PE154
VERGE AT A16 SPALDING ROAD
KIRTON
BOSTON
LINCOLNSHIRE
PE20 1HX

NGR TF 30836 38221

OS GRID 530836 338221

TITLE
EQUIPMENT PLAN
PROPOSED
ARQIVA SUMMER

SCALE 1:50

DRAWN	PS	10/05/21
APPROVED	WHP	25/05/21

DRG No. 307338-01-101-MD002 | Sheet 1 of 1 | Rev 2

A3