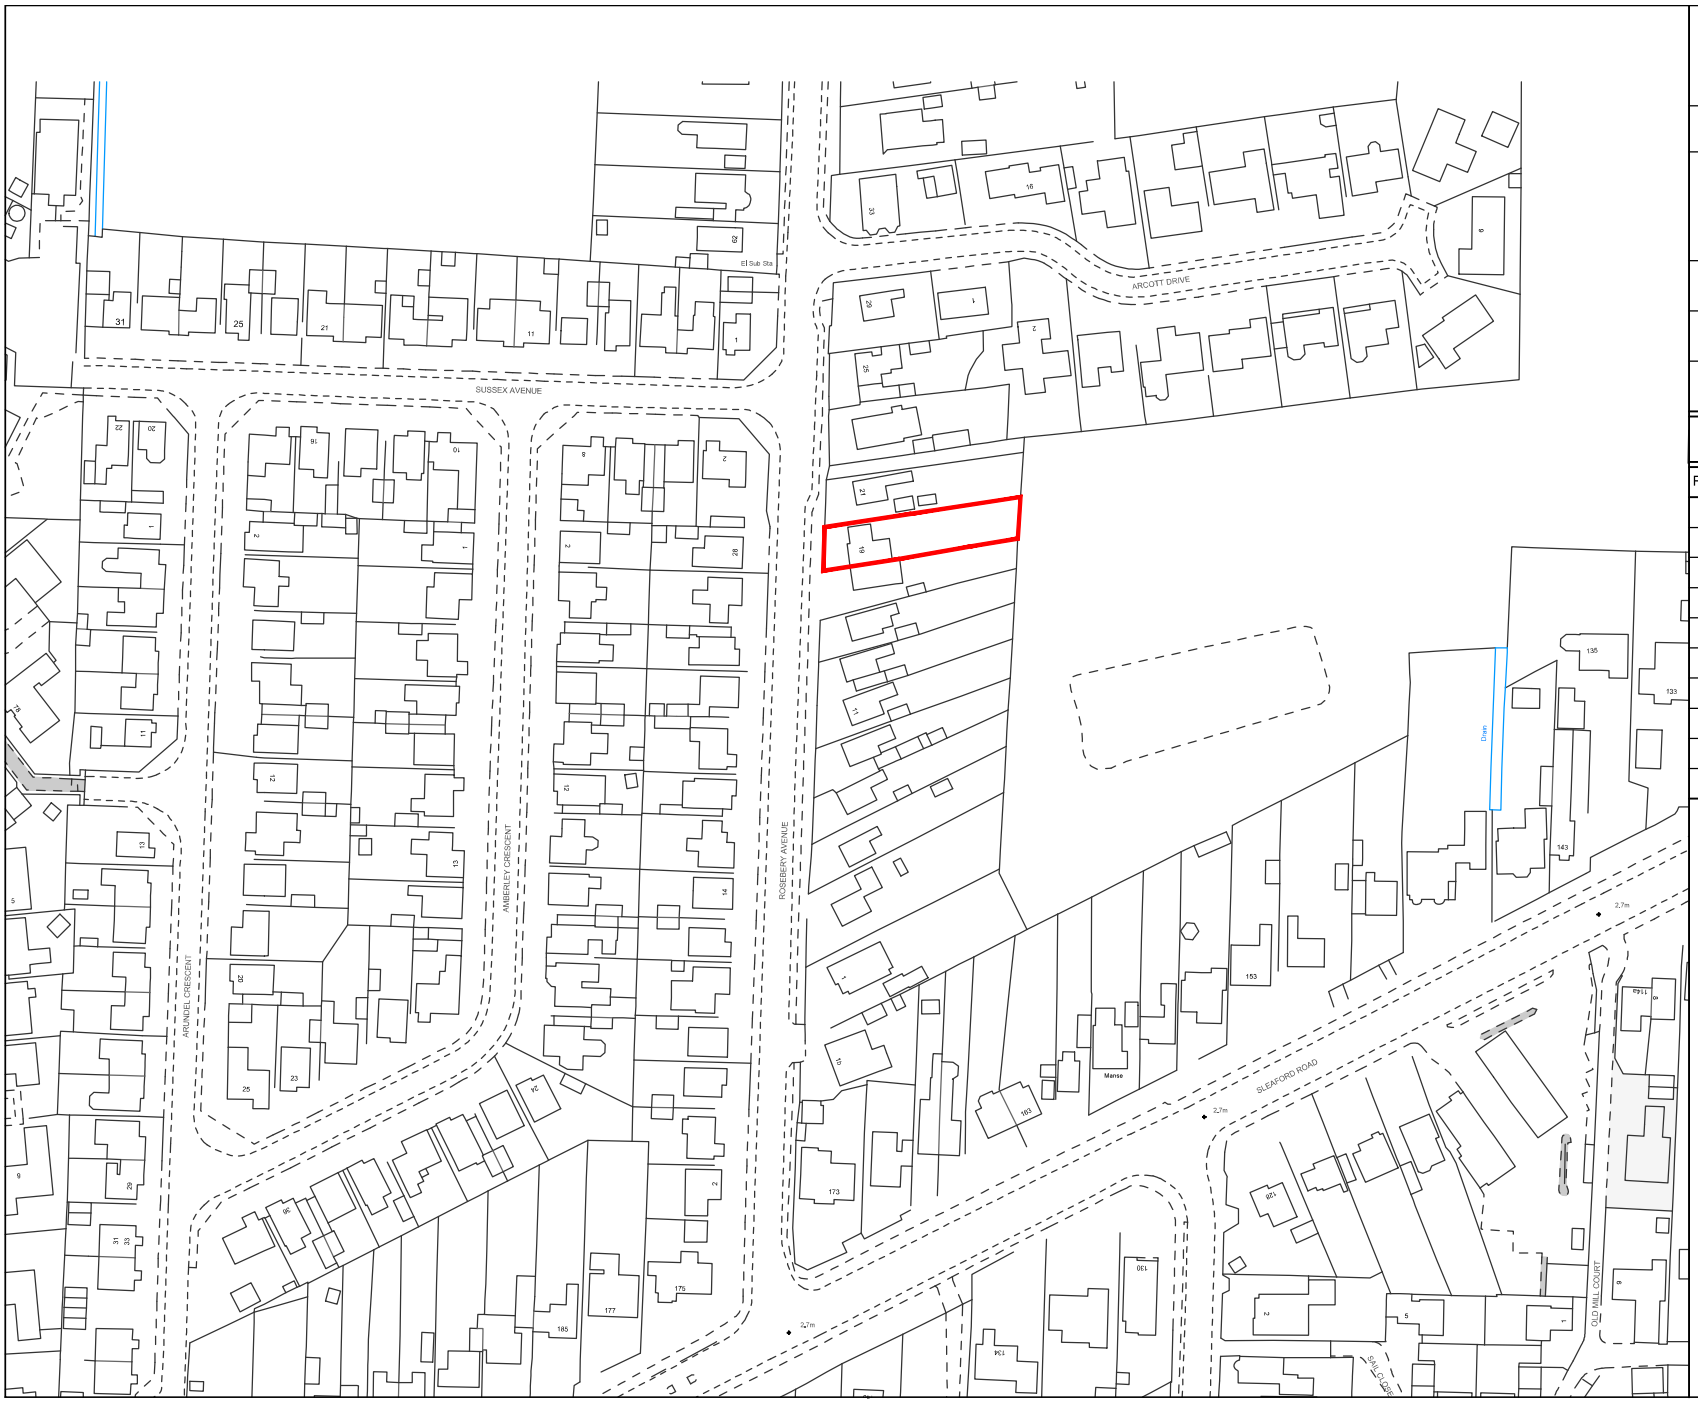

Project: Extension to Residential Dwelling, 19 Rosebery Avenue, Boston, Lincs

Client: [redacted]

Drawing Title: Location Plan

Drawing Number: RAB / 01 Rev A

Scale: 1:1250 @ A3

Date: July '20

Drawn: RB

PLANNING

Rev.	Date	Amendments
A	07.08.2020	Linear scale bar added to plan.

N

0 10 50m Scale 1:1250