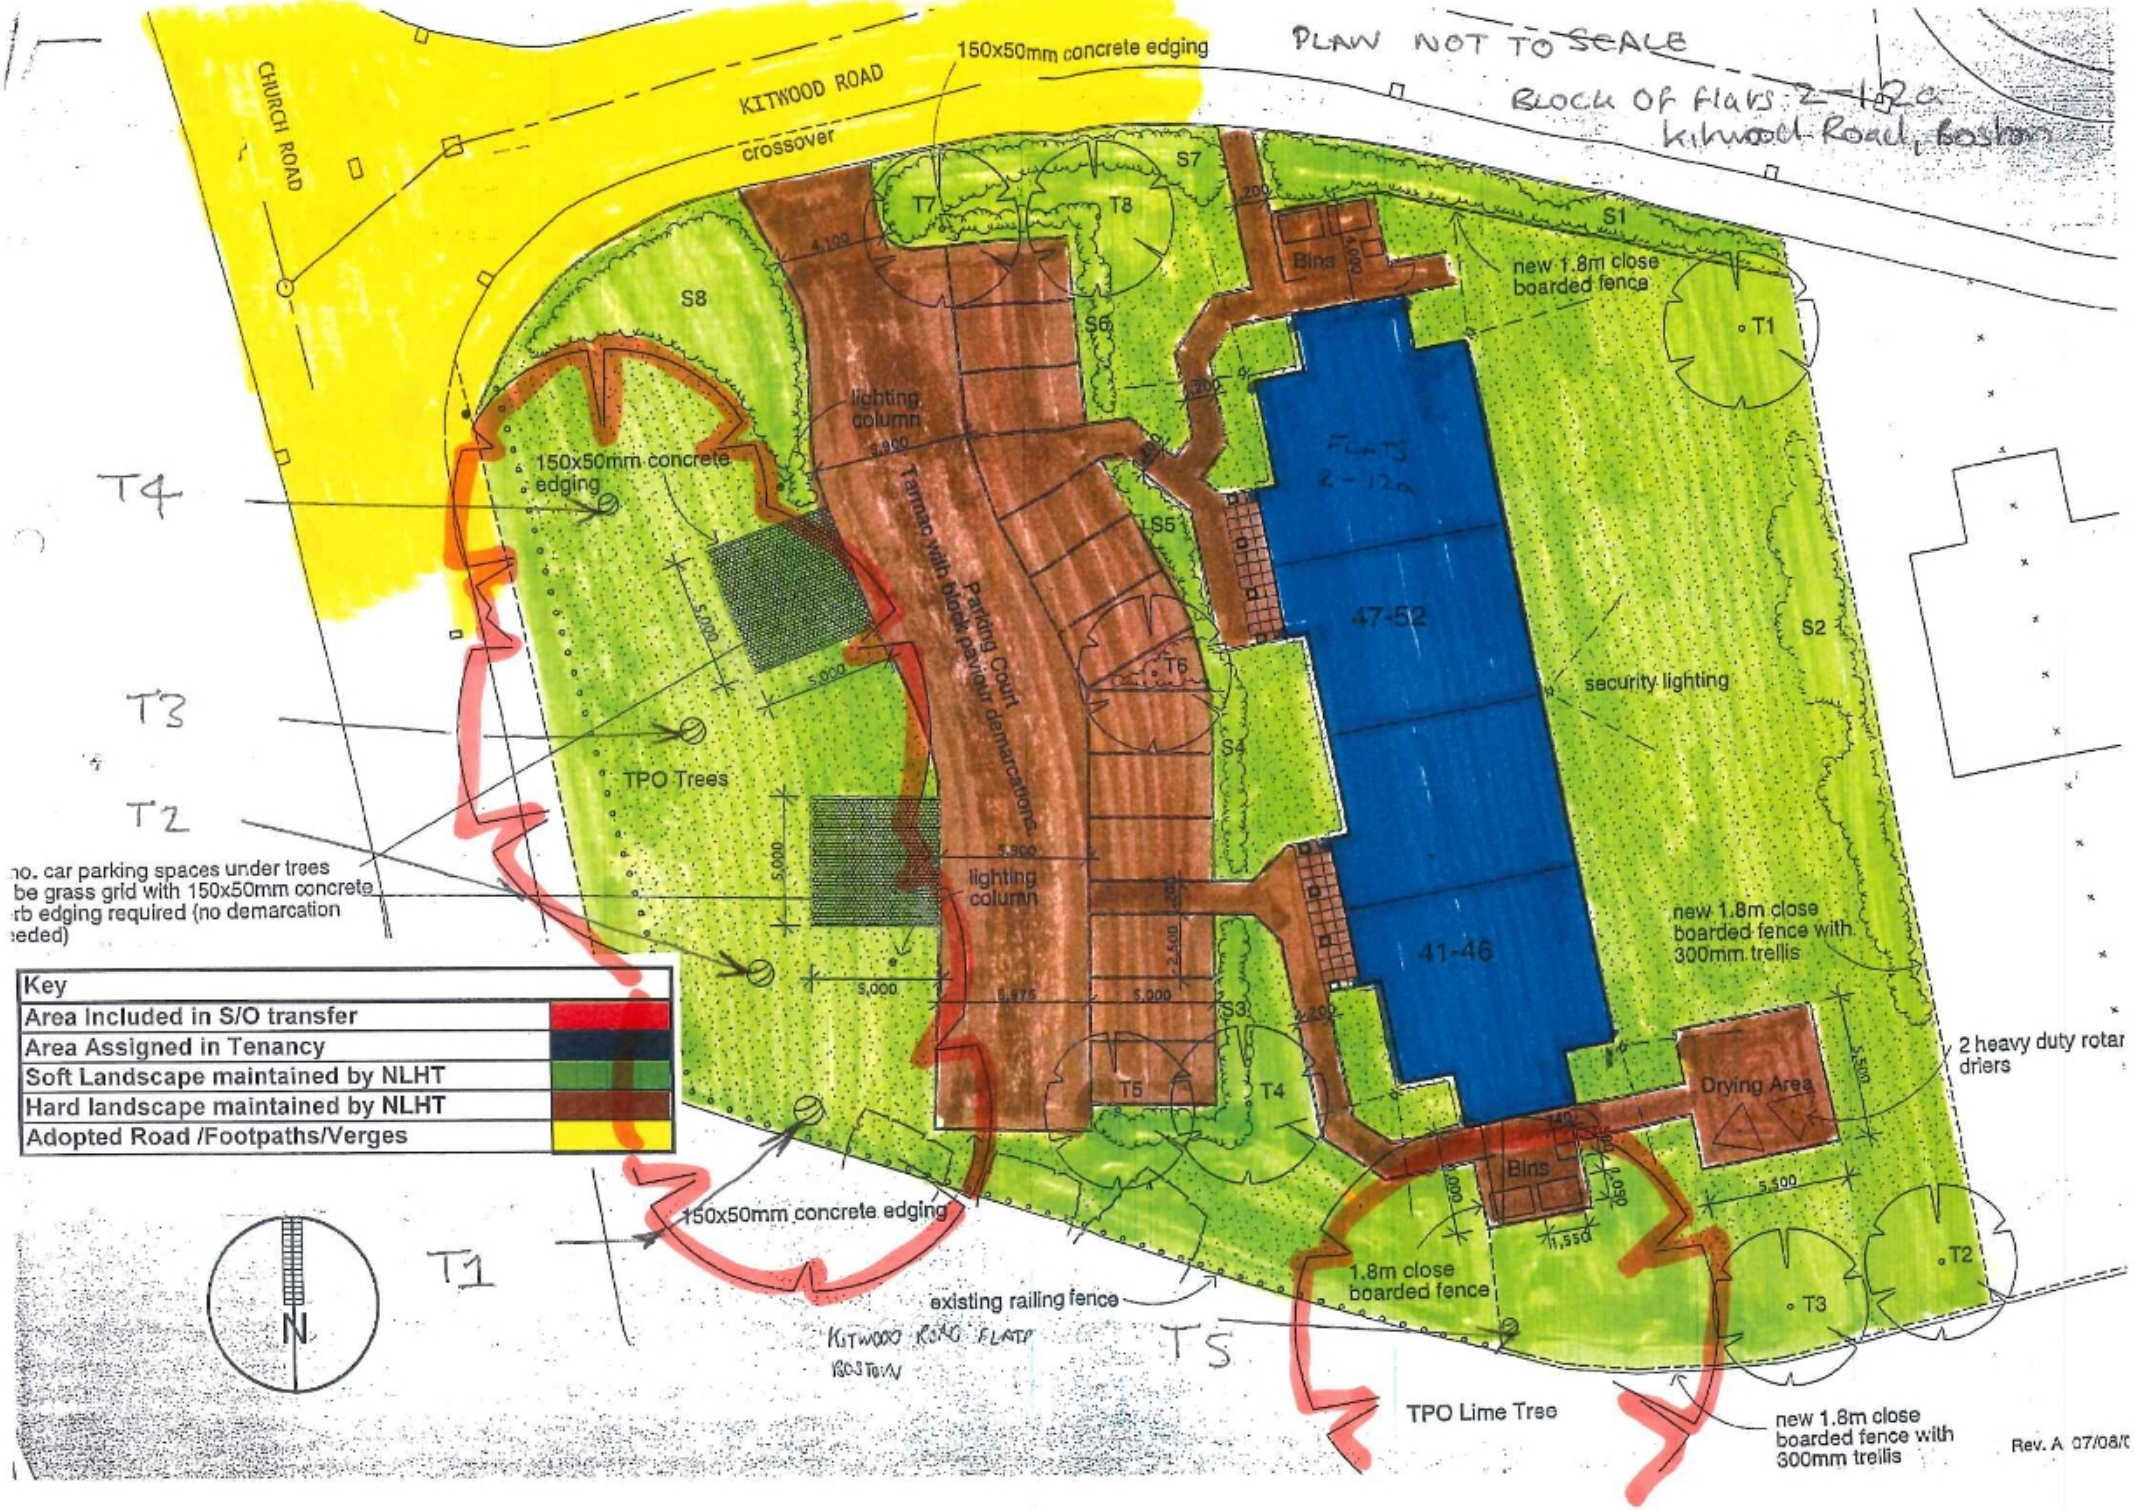
PLAN NOT TO SCALE
Block of Flats 2-12a
Kitwood Road, Boston
KITWOOD ROAD
CHURCH ROAD
crossover
150x50mm concrete edging
new 1.8m close boarded fence
Bins
T1
T2
T3
T4
T5
T6
T7
T8
S1
S2
S3
S4
S5
S6
S7
S8
FLATS 2-12a
47-52
41-46
lighting column
Tarmac with block paviour demarcations
Parking Court
150x50mm concrete edging
TPO Trees
security lighting
new 1.8m close boarded fence with 300mm trellis
2 heavy duty rotar driers
Drying Area
1.8m close boarded fence
existing railing fence
TPO Lime Tree
new 1.8m close boarded fence with 300mm trellis
Rev. A 07/08/
no. car parking spaces under trees be grass grid with 150x50mm concrete rb edging required (no demarcation eeded)
Key
Area Included in S/O transfer
Area Assigned in Tenancy
Soft Landscape maintained by NLHT
Hard landscape maintained by NLHT
Adopted Road /Footpaths/Verges
N
KITWOOD ROAD FLATS BOSTON