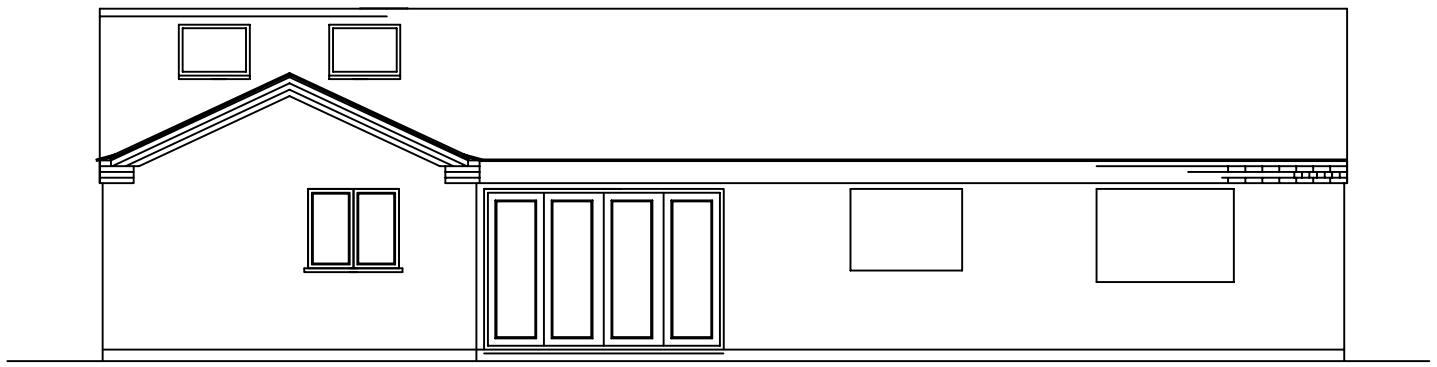

Proposed Rear Elevation 1 to 100

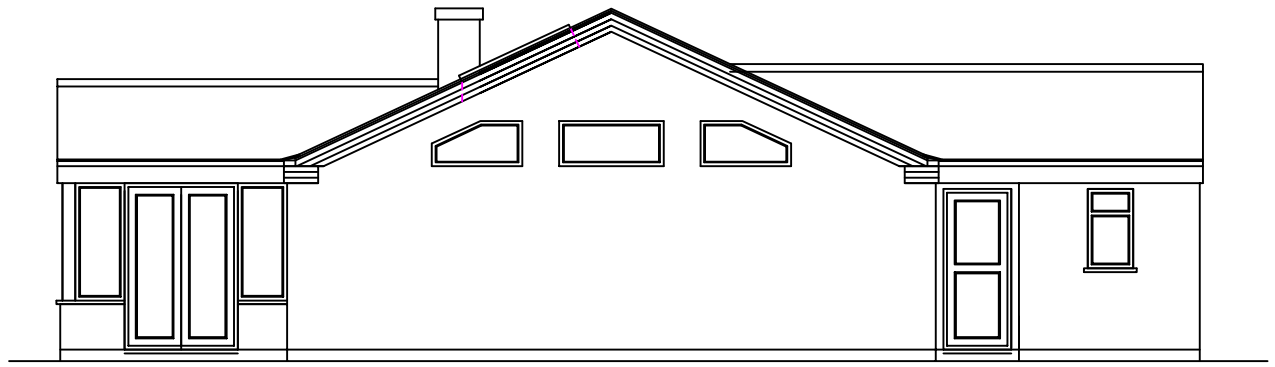

Proposed Side Elevation 1 to 100

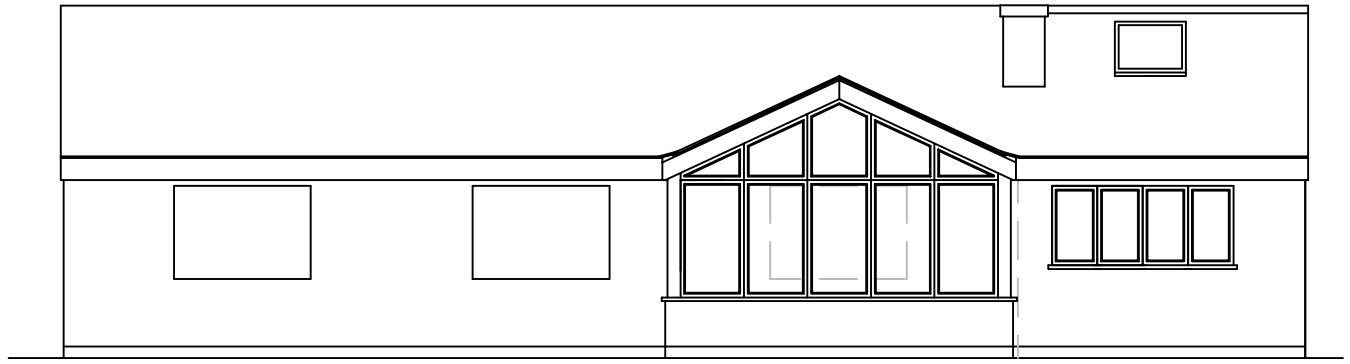

Proposed Front Elevation 1 to 100

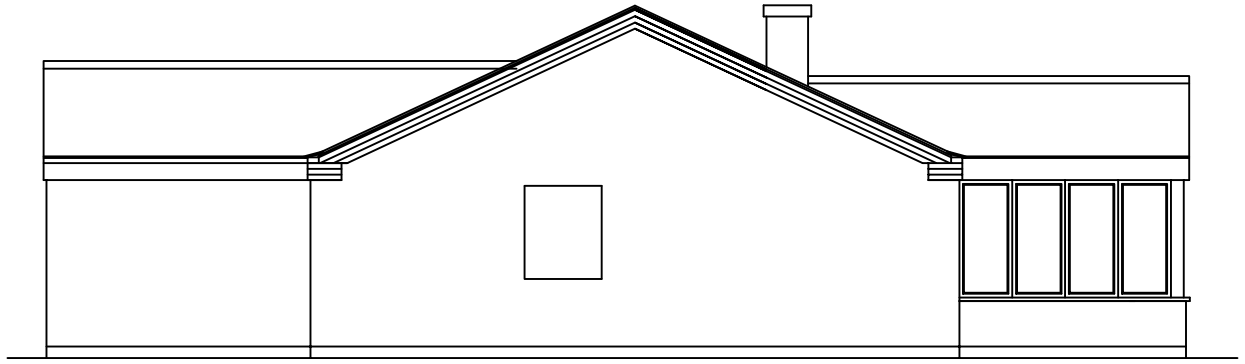

Proposed Side Elevation 1 to 100

0 1 2 3 4 5

METRES

Design & Management.co.uk

7 West Fen
Frithville
Boston
Lincs
PE22 7EX Tel 01205 750775

JOB TITLE

Proposed Elevations
Cherryblossom Farm,
Cragmire Lane
WranglePE22 9DZ

SCALE	DATE
1:100 on A3	Dec 2020

DESIGNED & DRAWN BY Design and Management .co .uk which is a trading name of Planning and Property Consultants .com which is a trading name of Keith Baker Sole Trader TEL 01205 750775
ALL DRAWINGS ARE SUPPLIED SUBJECT TO D and M .co .uk STANDARD CONDITIONS. WHICH, ARE AVAILABLE ON REQUEST.

© COPYRIGHT KEITH BAKER 12/20