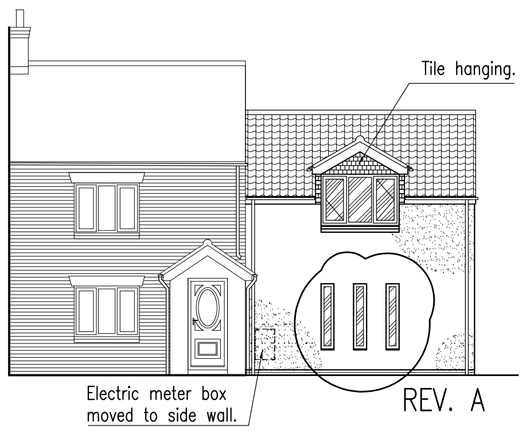

Proposed South-East Elevation

Scale 1:100

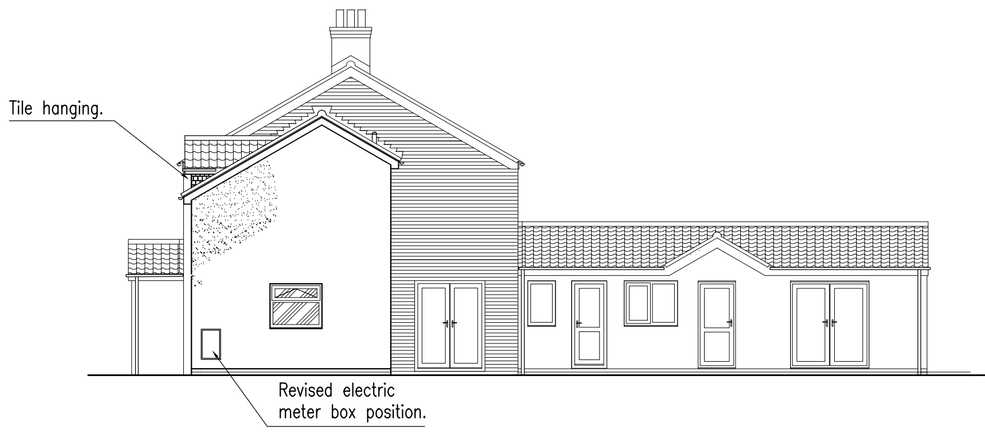

Proposed North-East Elevation

Scale 1:100

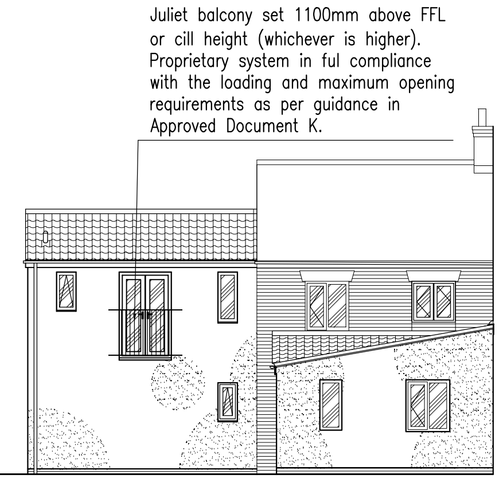

Proposed North-West Elevation

Scale 1:100

1:100 0 2 4 6 8 10m

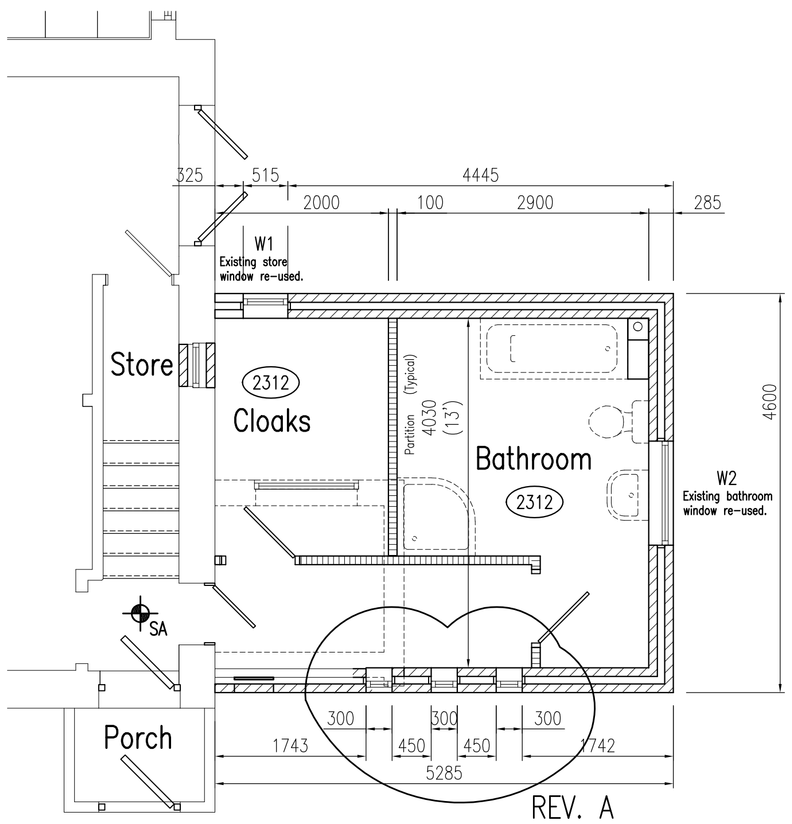

Proposed Ground Floor Plan

Scale 1:50

1:50 0 1 2 3 4 5m

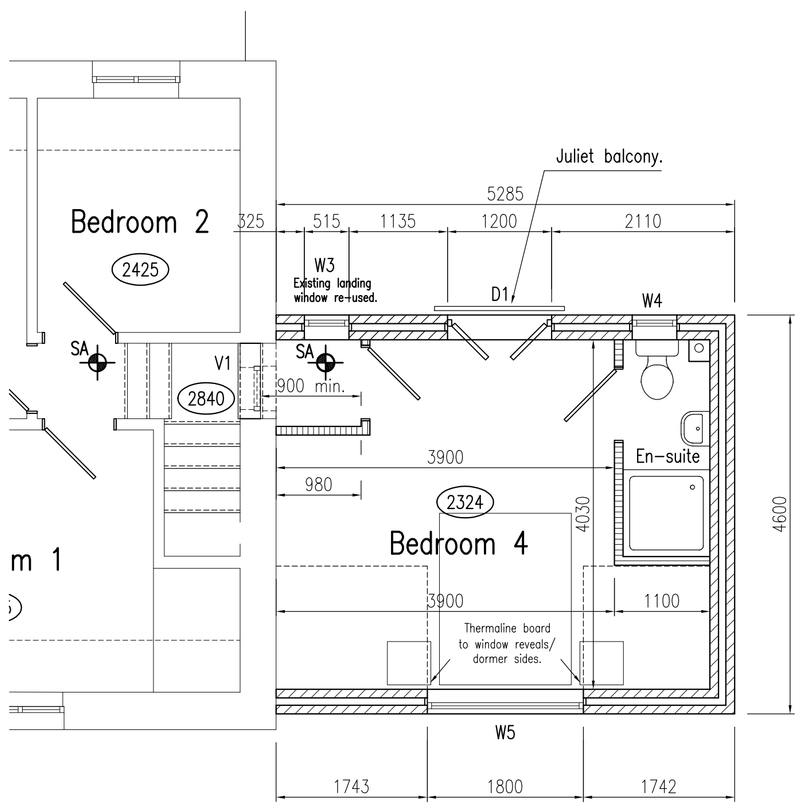

Proposed First Floor Plan

Scale 1:50

1:50 0 1 2 3 4 5m

Walls	Render with painted finish
Roof Tiles	Type and colour to match existing
Windows	Type and colour to match existing
Rainwater Goods	Black PVC-U
Soffit & fascias	White PVC-U

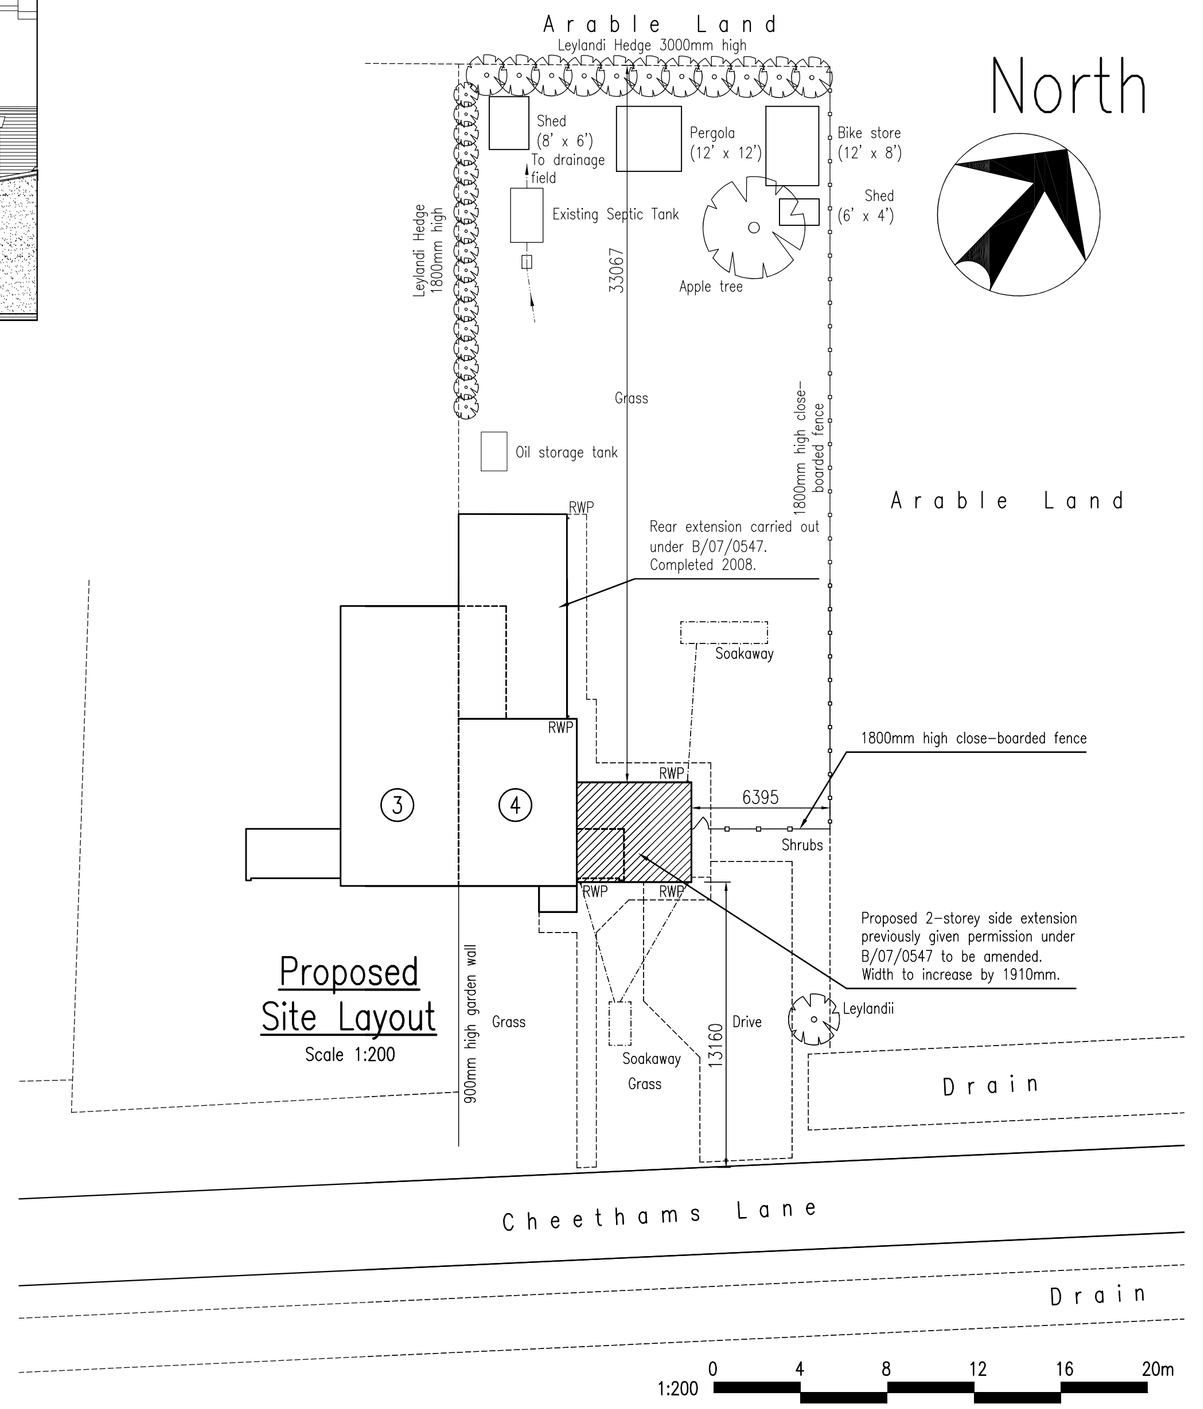

Proposed Site Layout

Scale 1:200

1:200 0 4 8 12 16 20m

Lintel Schedule

Opening	Lintel
D1	CB70HD
W1	CB70
W2	CB70
W3	CB70
W4	CB70
W5	–
V1	3 no. Stressline 100 x 65

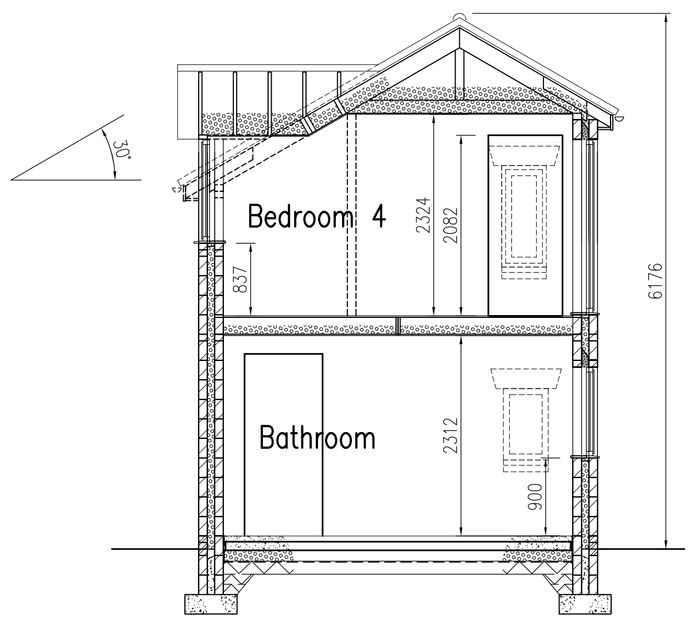

Typical Section through Proposed 2-Storey Extension

Scale 1:50

1:50 0 1 2 3 4 5m

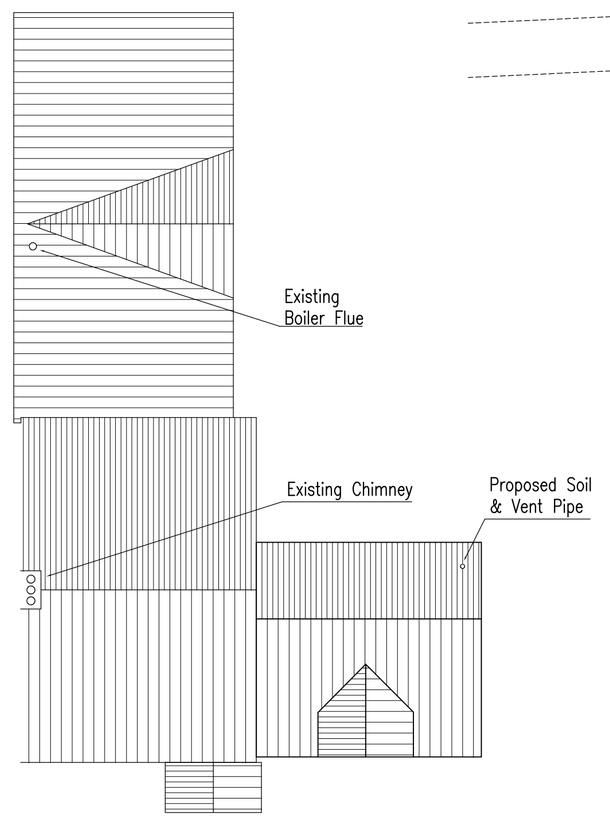

Proposed Roof Plan

Scale 1:100

1:100 0 2 4 6 8 10m

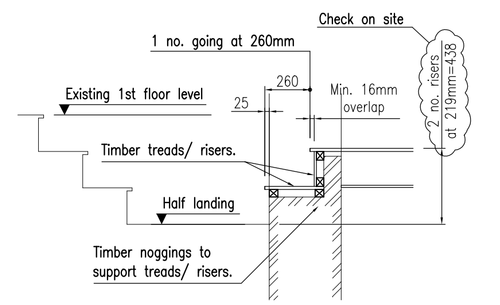

Section through proposed stairs

Scale 1:20

1:20 0 1 2m

A	21/3/21	WINDOWS ADDED TO GROUND FLOOR SOUTH EAST ELEVATION. PARTITION LAYOUT AT GROUND FLOORUPDATED TO SUIT WINDOW POSITIONS.	
Drawn by	Scale As shown	Date 21/1/21	Revision A

Proposed Extensions & Alterations at, 4 Cheethams Lane, Amber Hill, Boston, Lincs., LN4 4QS, for Mr & Mrs W. Rodgers

Proposed Site Layout, Plans, Elevations, Section & Detail

RO/03