Chantry House, Lincoln Lane, Boston

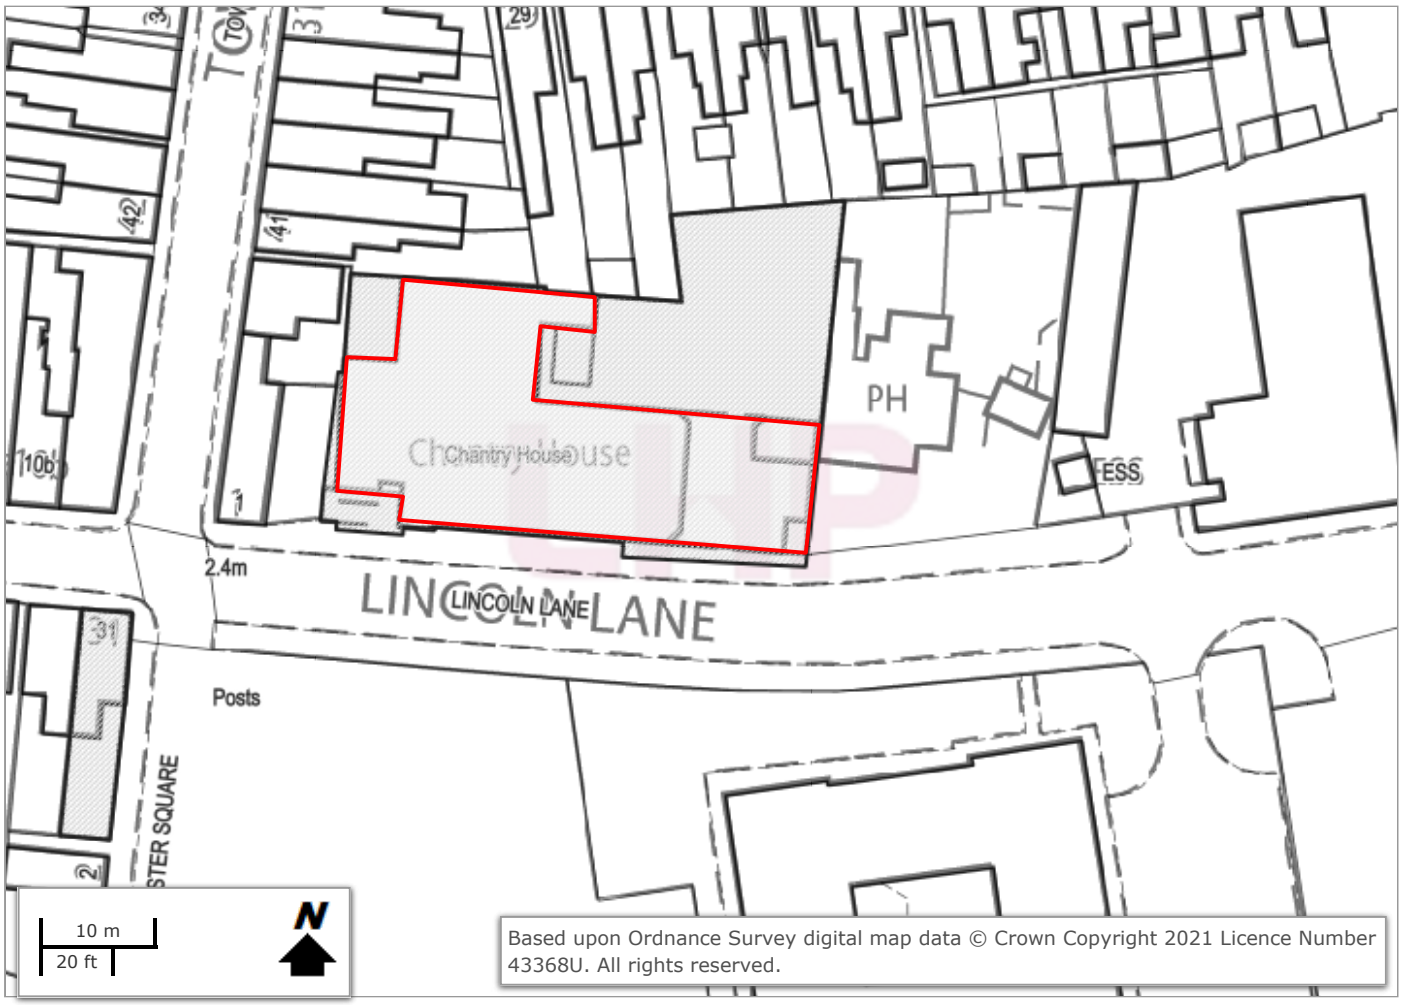

Based upon Ordnance Survey digital map data © Crown Copyright 2021 Licence Number 43368U. All rights reserved.

Scale 1:500