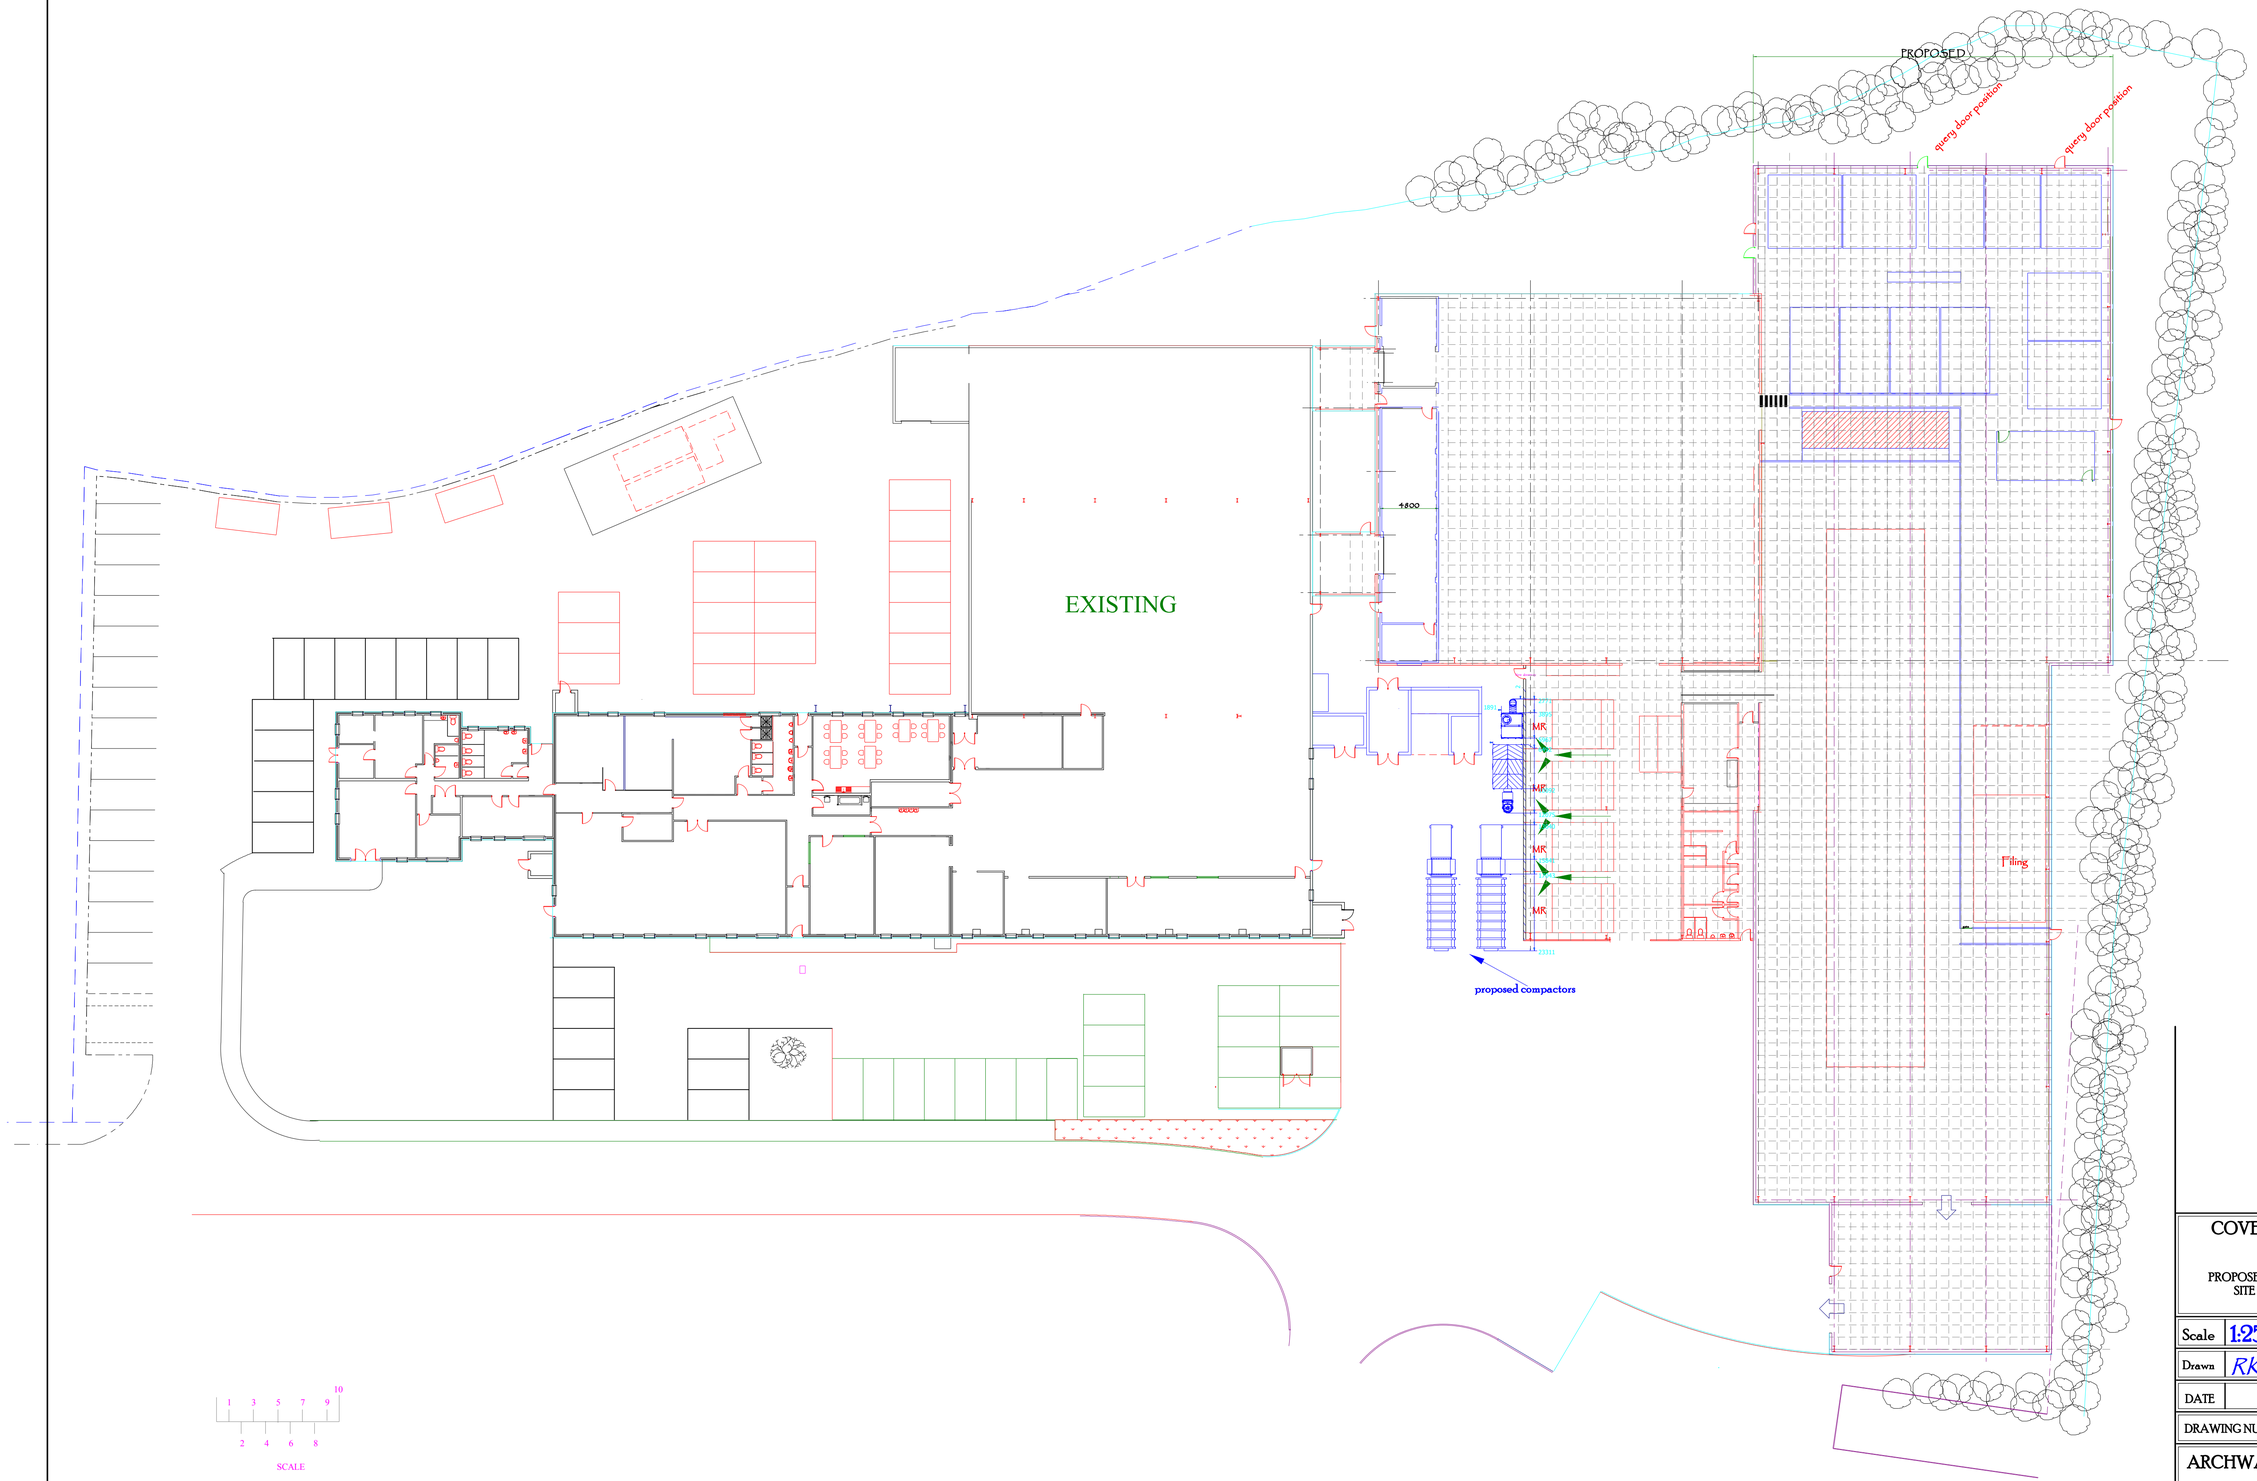

COVERIS - LEALAND WAY BOSTON

PROPOSED RECYCLING COMPACTOR
SITE PLAN - GROUND LEVEL

Scale	1:250	Paper Size	A1
Drawn	RKP	Approved	
DATE	29 th April 2022		
DRAWING NUMBER	C / 1w - 100	Variation	

ARCHWAY DESIGN ASSOCIATES

300 BROADGATE : WESTON HILLS
SPALDING : LINCOLNSHIRE : PE12 6DA

Telephone : 01406 380370 e.mail : archwayuk@aol.com

ARCHWAY
DESIGN ASSOCIATES
01406380370