Chantry House, Lincoln Lane Boston

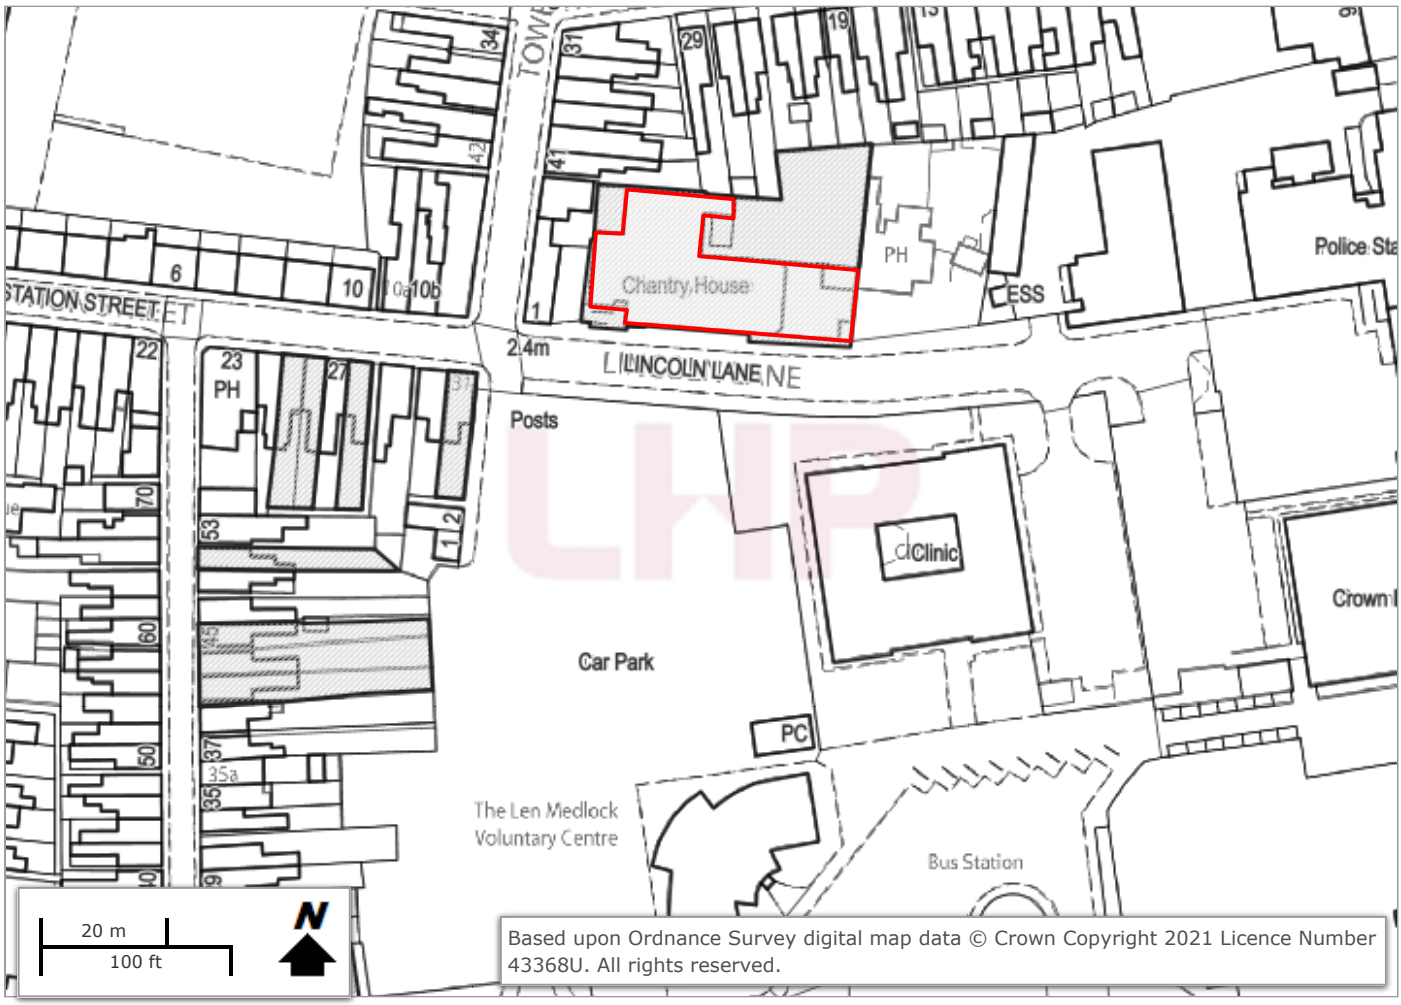

Scale 1:1250