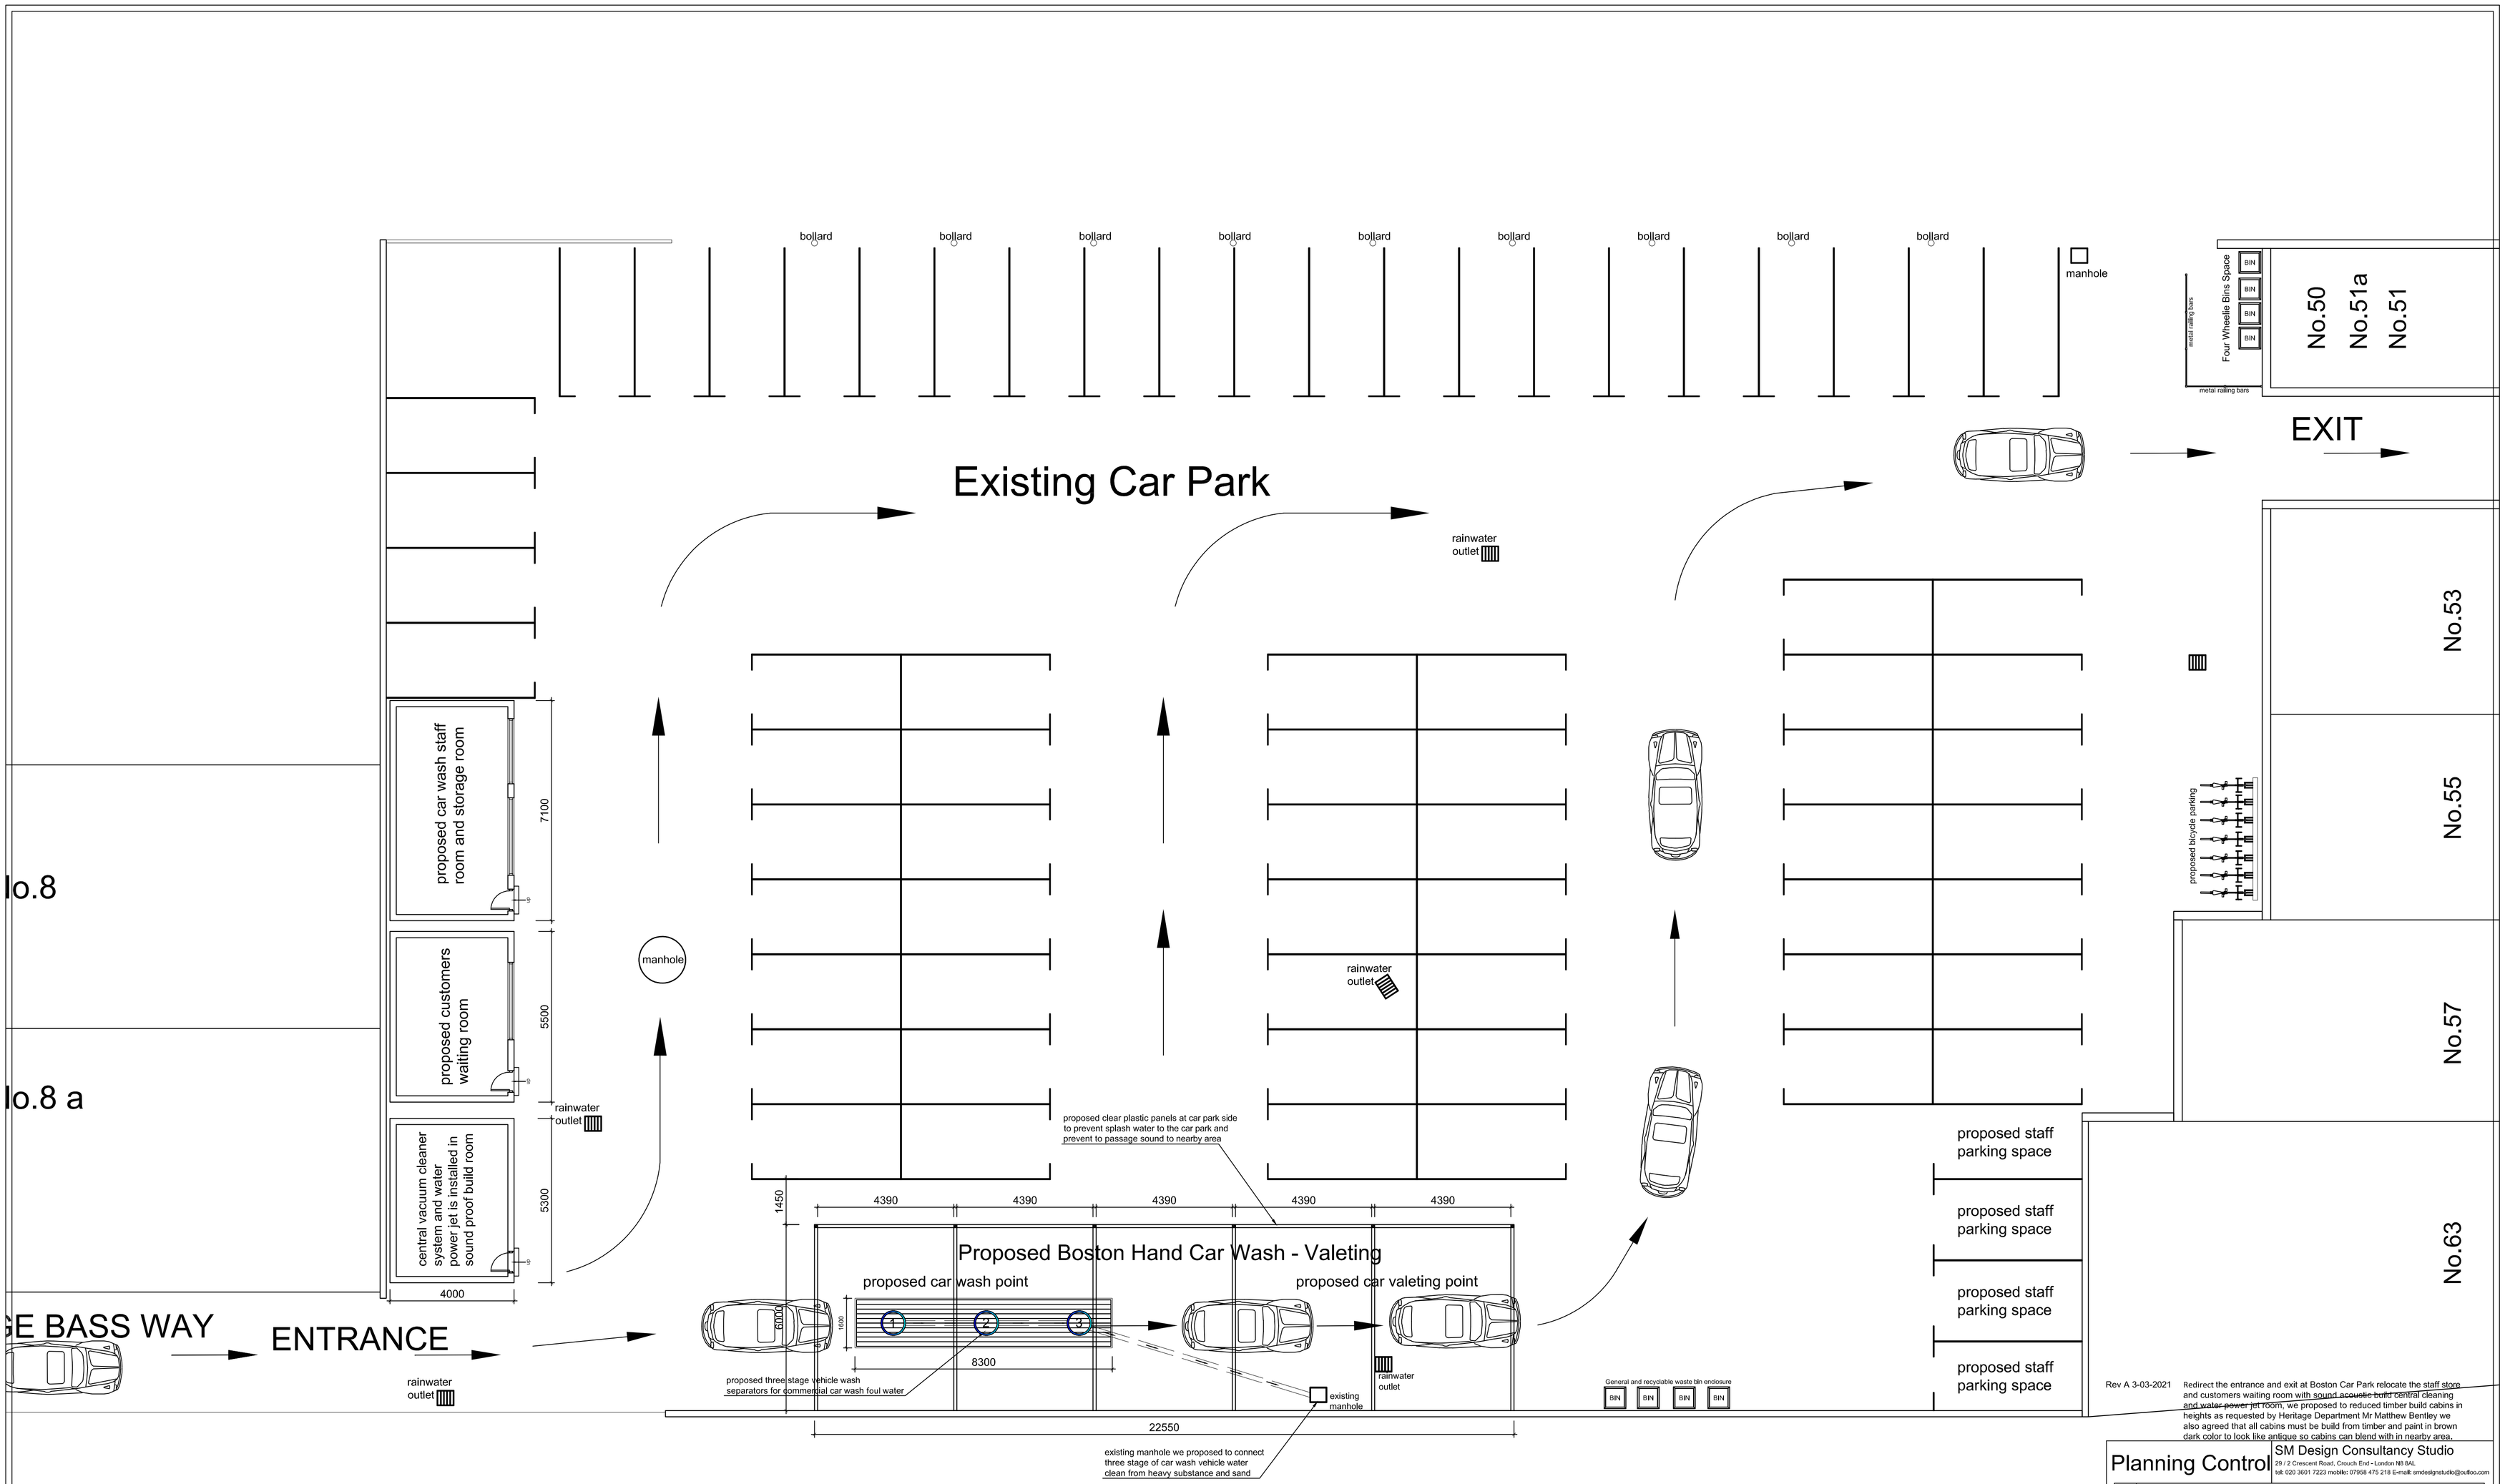

Rev A 3-03-2021 Redirect the entrance and exit at Boston Car Park relocate the staff store and customers waiting room with sound acoustic build central cleaning and water power jet room, we proposed to reduced timber build cabins in heights as requested by Heritage Department Mr Matthew Bentley we also agreed that all cabins must be build from timber and paint in brown dark color to look like antique so cabins can blend with in nearby area.

Proposed Boston Hand Car Wash - Valeting - Drainage Layout Drawing with Cleaning Filters

Planning Control

SM Design Consultancy Studio
29 / 2 Crescent Road, Crouch End • London N8 8AL
tel: 020 3601 7223 mobile: 07958 475 218 E-mail: smdesignstudio@outlook.com

Rev	A
Site:	**Boston Car Park** **51 A Wide Bargate** **Boston PE21 6SH**
Client:	**Mr Serkan Arslan**
Drawing Title:	**Proposed Drainage Layout Drawing**
Date:	**January 2021**
Scale:	**1:100**
Drg No:	**PC/2021/005**

A1 Format