HEIGHTSAFE®

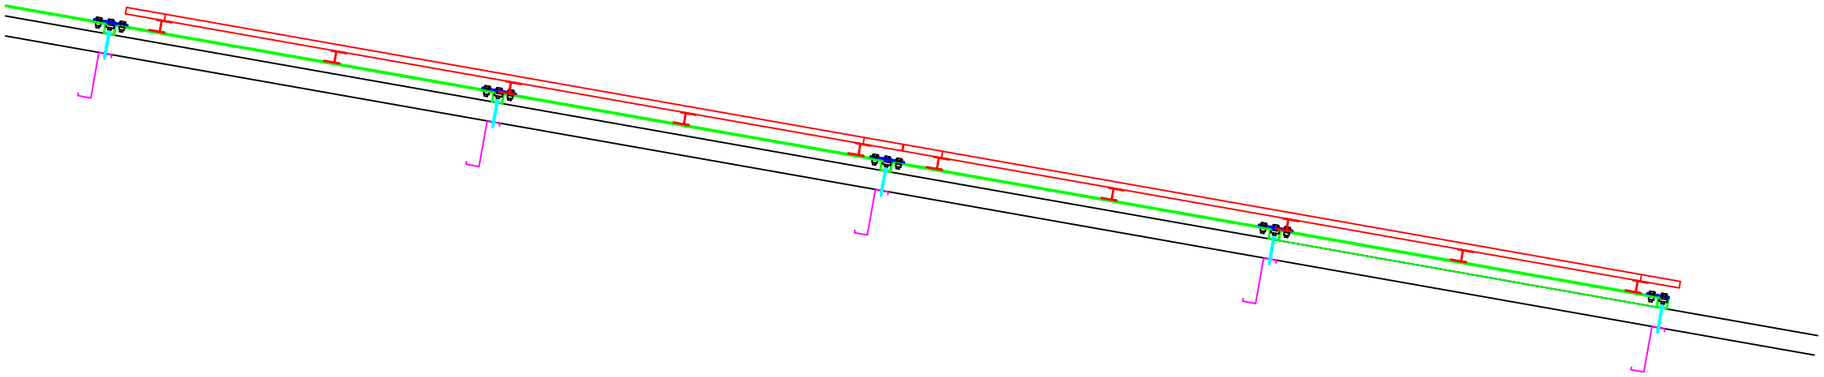

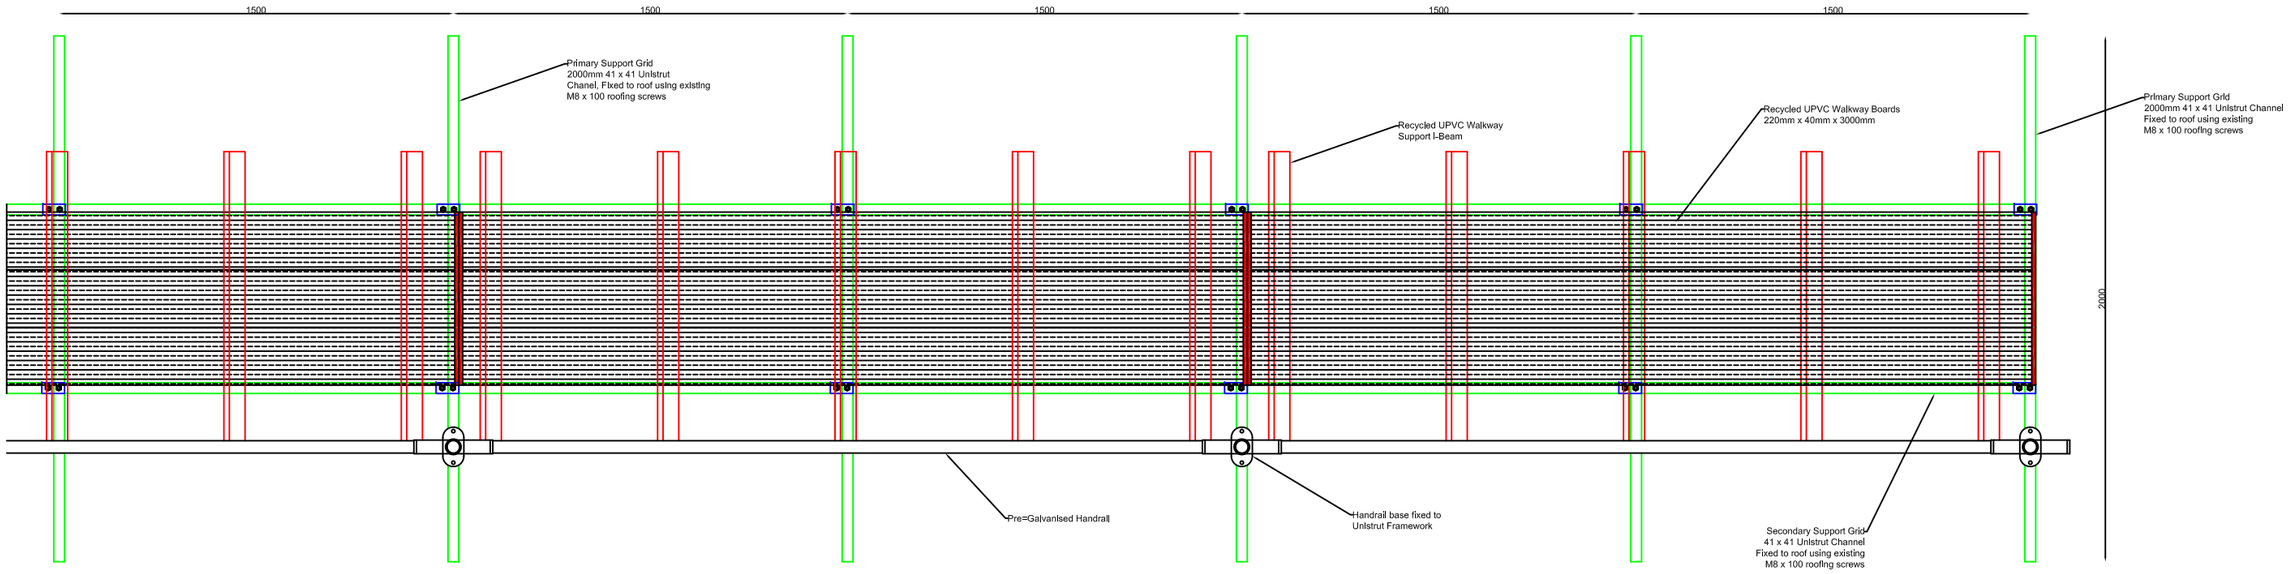
1500
1500
1500
1500
1500
Primary Support Grid
2000mm 41 x 41 Unistrut
Chanel, Fixed to roof using existing
M8 x 100 roofing screws
Recycled UPVC Walkway
Support I-Beam
Recycled UPVC Walkway Boards
220mm x 40mm x 3000mm
Primary Support Grid
2000mm 41 x 41 Unistrut Channel
Fixed to roof using existing
M8 x 100 roofing screws
2000
Pre=Galvanised Handrail
Handrail base fixed to
Unistrut Framework
Secondary Support Grid
41 x 41 Unistrut Channel
Fixed to roof using existing
M8 x 100 roofing screws